Notes

Jennings Design Associates take no responsibility for any dimensions obtained by scaling from this drawing. If no dimension is shown the recipient must ascertain the dimension specifically from the Architect or by site measurement. Supplying this drawing in digital form is solely for convenience and no reliance may be placed on digital data. All data must be checked against hard copy. Dimensions must be checked on site. Any discrepancies must be reported to the Architect immediately. This drawing is copyright of Jennings Design Associates.

Proposed Droylsden Road
Elevation 1:200

Proposed East Elevation
1:200

Proposed West Elevation
1:200

Proposed North Elevation
1:200

Window marked S.P. Indicate Spandrel Panel to be Installed to Bottom Unit of All Bedroom Windows to Provide Additional Privacy From Overlooking To And From Bedrooms

Glazed Balustrade O.G.S Indicate Opaque Glass Screen be Installed to Balcony to Provide Additional Privacy From Overlooking To And From Living Room

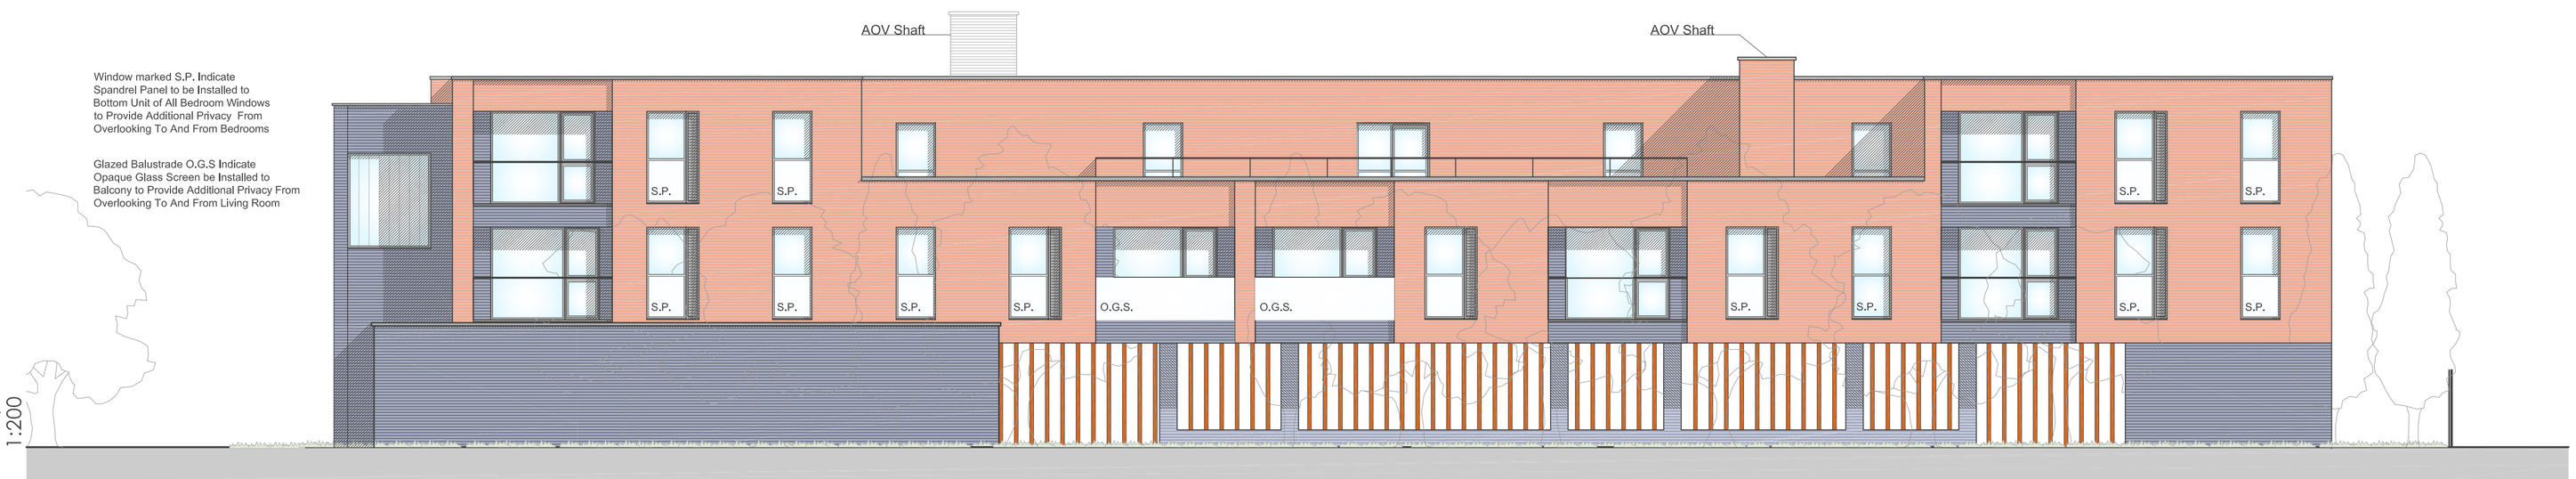

Rev	Description	Date	By
D	To Meet Planning Comments	20.11.17	CM
C	Brick Detail to Car Park and Reduction in eight	02.11.17	CM
B	Brick Detail & Balcony Amendments	14.08.17	JM
A	To Meet Planning Comments	14.07.17	CM

C	Concept	G	Contract
D	Planning	J	Construction
E	Building Regs	L	As Built
F	Tender	Sk	Sketch

jda architects
info@jda-architects.com
www.jda-architects.com
manchester: 0161 336 5011
liverpool: 0151 665 0112

Client: Uppal Convenience Stores Limited

Project: Former Moss Tavern, Droylsden Road, M34 5SW

Scale:	@ original size	Date:	Drawn by:	Checked By:
200	A2	01.08.16	CM	BJ

Job Number			Description	Rev
972	A	005	Proposed Elevations	D

0 1m 2m Scale 1:100

Z:\927 - Moss Tavern, Droylsden\Drawings\Liverpool\927 005_Proposed Elevations.dwg