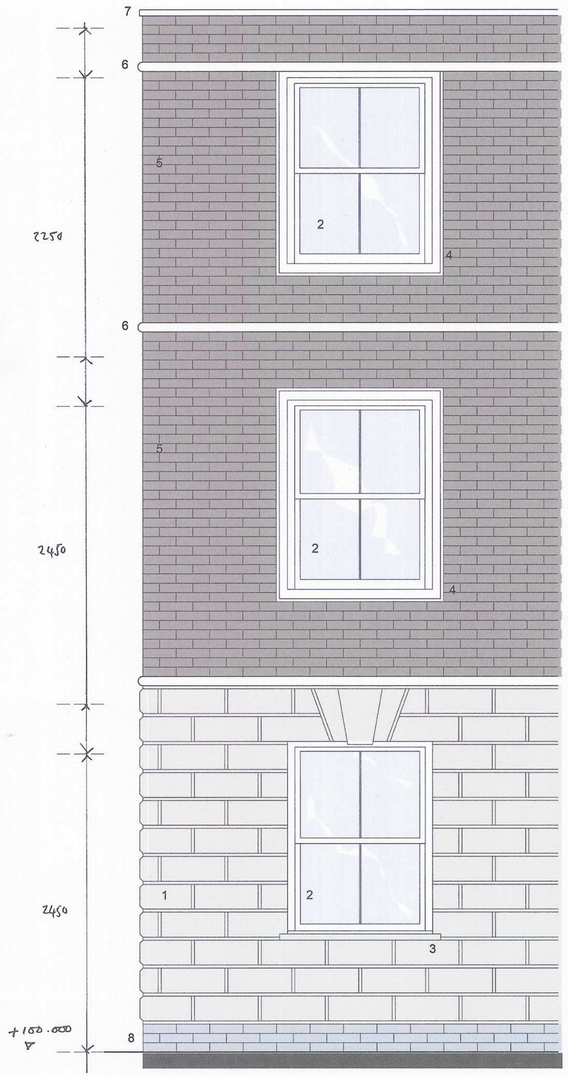

TYPICAL PART ELEVATION 1:25 SCALE

LEGEND.

1 - RUSTICATED, ASHLAR DRESSED RENDER
2 - SW PAINTED SASH OR CASEMENT WINDOWS
3. - RECONSTITUTED STONE CILLS
4 - PLASTER/GRP WINDOW SURROUND DETAILS
5 - BRICKWORK [COLOUR TO MATCH ADJOINING PROPERTIES[, STRETCHER BOND.
6 - GRP BULLNOSE MOULDING
7 - RECONSTITIUTED STONE PARAPET COPING
8 - ENGINEERING BRICK COURSES TO DPC LEVEL
9 - TRADITIONAL LEADWORK DORMER
10 - FIBRE CEMENT 'SLATES'

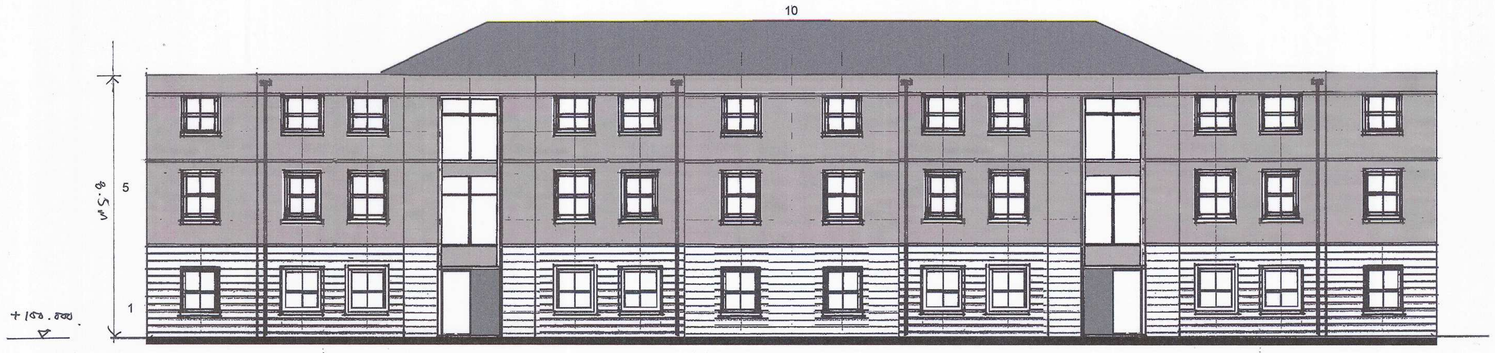

PROPOSED EAST ELEVATION

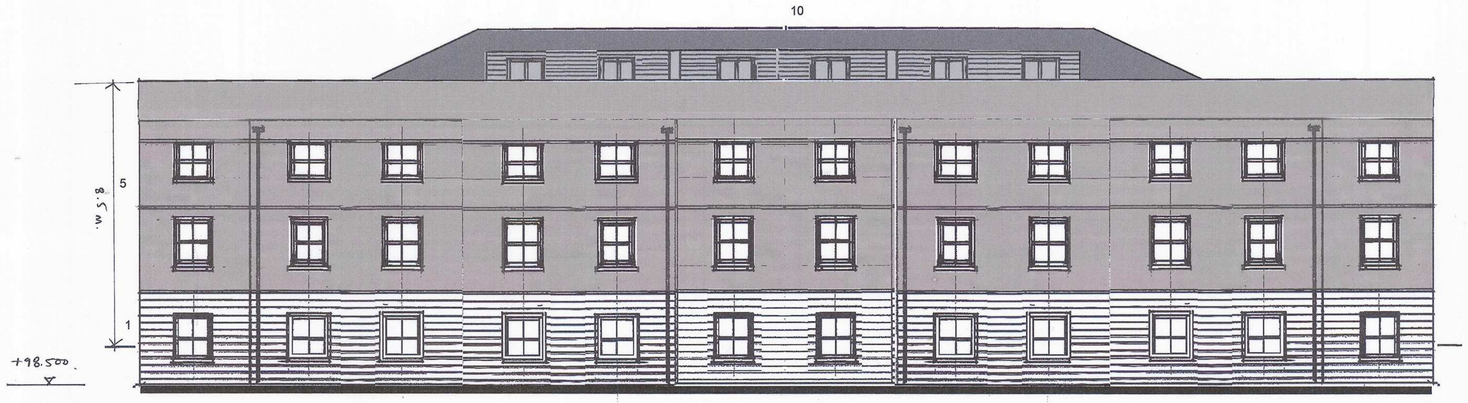

PROPOSED WEST ELEVATION

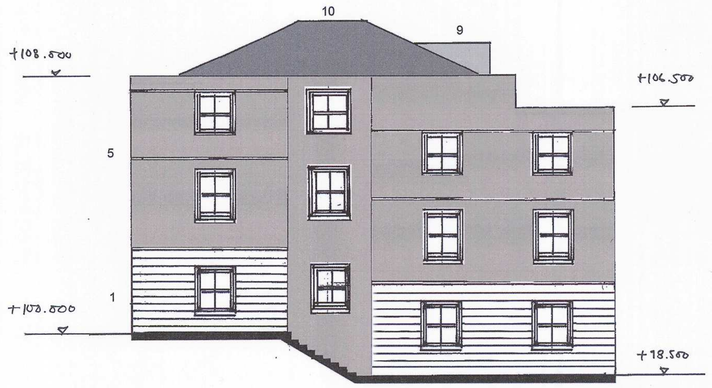

PROPOSED SIDE ELEVATIONS

Do not scale from drawings.
Refer to figured dimensions only.

All dimensions and setting out to be checked and verified on site prior to construction.
Report all discrepancies between drawn information and site specific information to the architect immediately.

This drawing is copyright of Q Developments Ltd.

Rev:	Amendments:	Initial:
PA	LEVELS ADDED - : 21/5/11	MRS

Scale 1:100 @A1 (& 1:25 Scale Detail)

0 — 5m (1250mm)

Q Developments
18 Molasses Row
Plantation Wharf
London
SW11 3UX

T: 020 7223 1200
F: 020 7223 1300
E: info@qdevelopments.com

Project:
VERNON STREET, ASHTON, TAMESIDE.

Title:
PROPOSED EXTERNAL ELEVATIONAL TREATMENT

Drawn by:	MRa	
Drawing Number:		Revision:
006 100	101	PC