CALDERPEEL.COM

© CALDERPEEL PARTNERSHIP LTD

NOTE: DO NOT SCALE FROM THIS DRAWING

REV	DESCRIPTION	DATE	DRAWN
B	Drawing sheet updated. Addition of earthworks provided as requested by LPA	14.01.21	MM
C	Acoustic fence amended	18.01.21	MM
D	Amendment to site layout and housetype B rendered on side gable	11.05.21	SFA

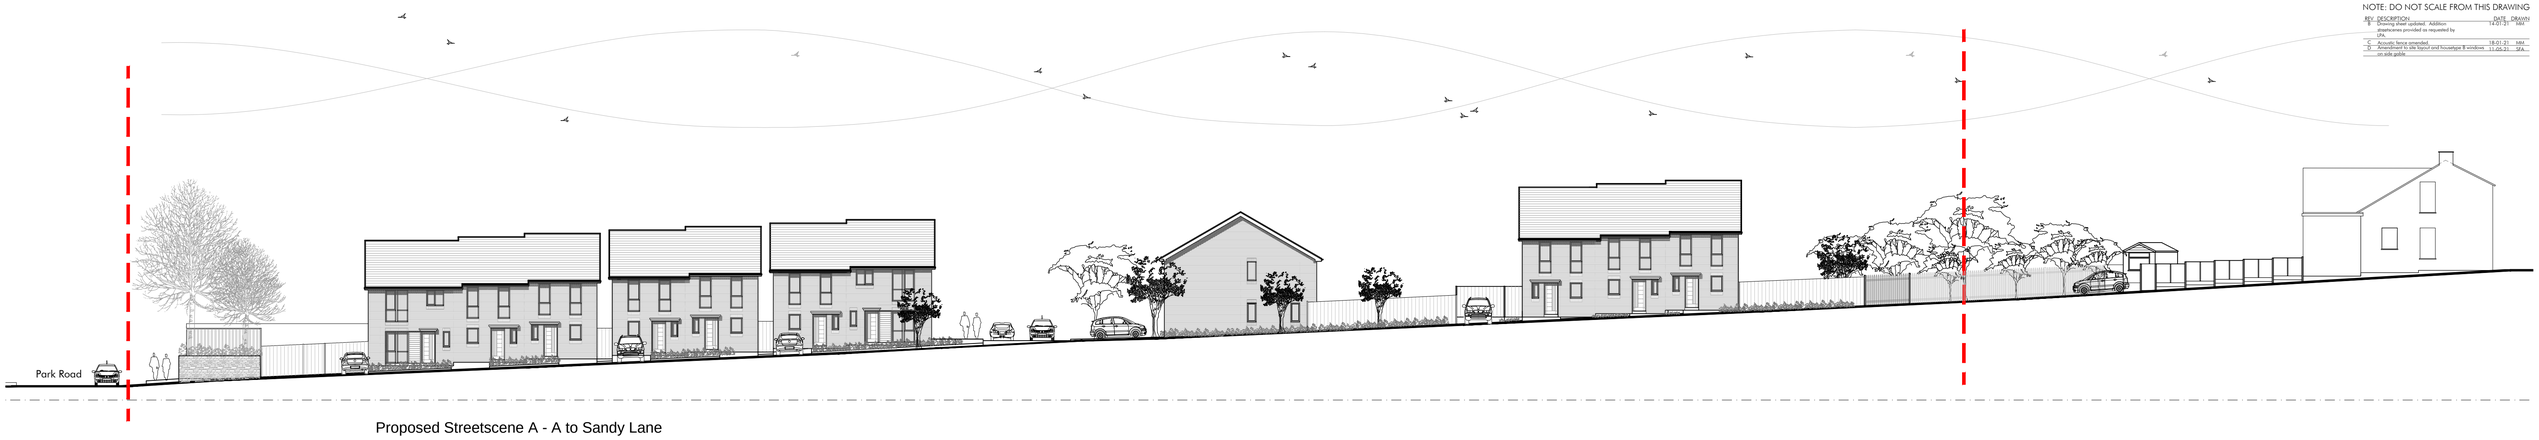

Proposed Streetscene A - A to Sandy Lane

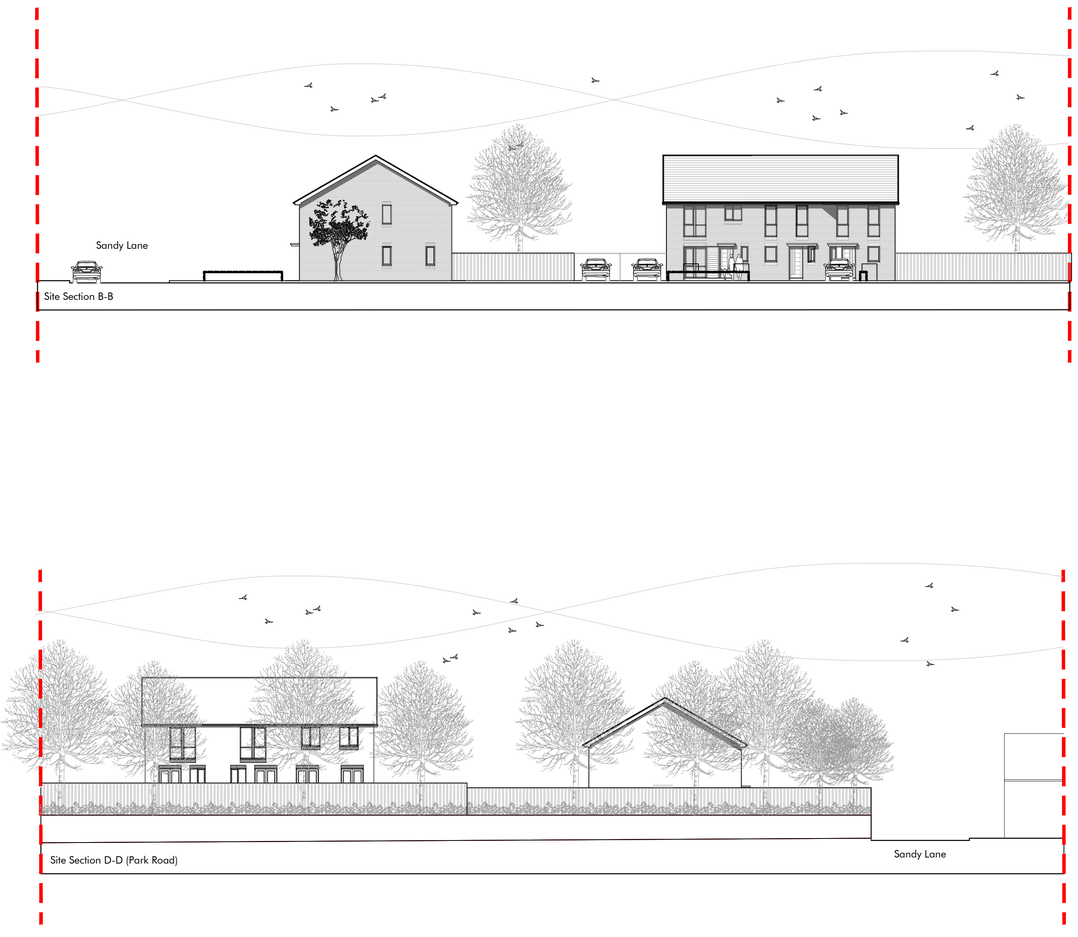

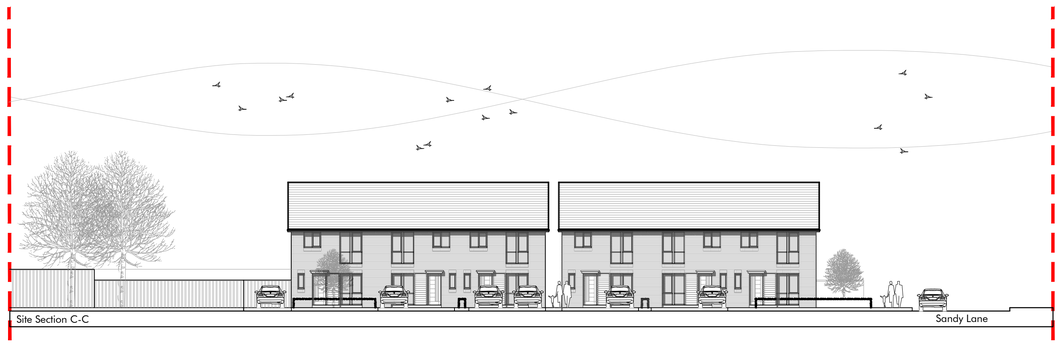

CHESHIRE
Market Court
20-24 Church St
Altrincham
WA14 4DW
0161 929 7622

SURREY
100 High St
Esher
Surrey
KT10 9QJ
01372 203 335

SHEFFIELD
Electric Works
3 Concourse Way
Sheffield
S1 2BJ
0114 250 7983

MANCHESTER
All Work and Social
XYZ Building
2 Hardman Boulevard
M3 3AQ
0161 929 7622

LIVERPOOL
AvenueHQ
17 Mann Island
Liverpool
L3 1BP
0151 662 0122

SANDY LANE, DUKINFIELD

BAK

PROPOSED STREET SCENES
DWG: 18190 (PL) 200 D
DATE: 11.05.2021
SCALE: 1:200 @ A1 DRAWN: MM

CALDERPEEL
ARCHITECTS