NORTH SOUTH AERIAL VIEW

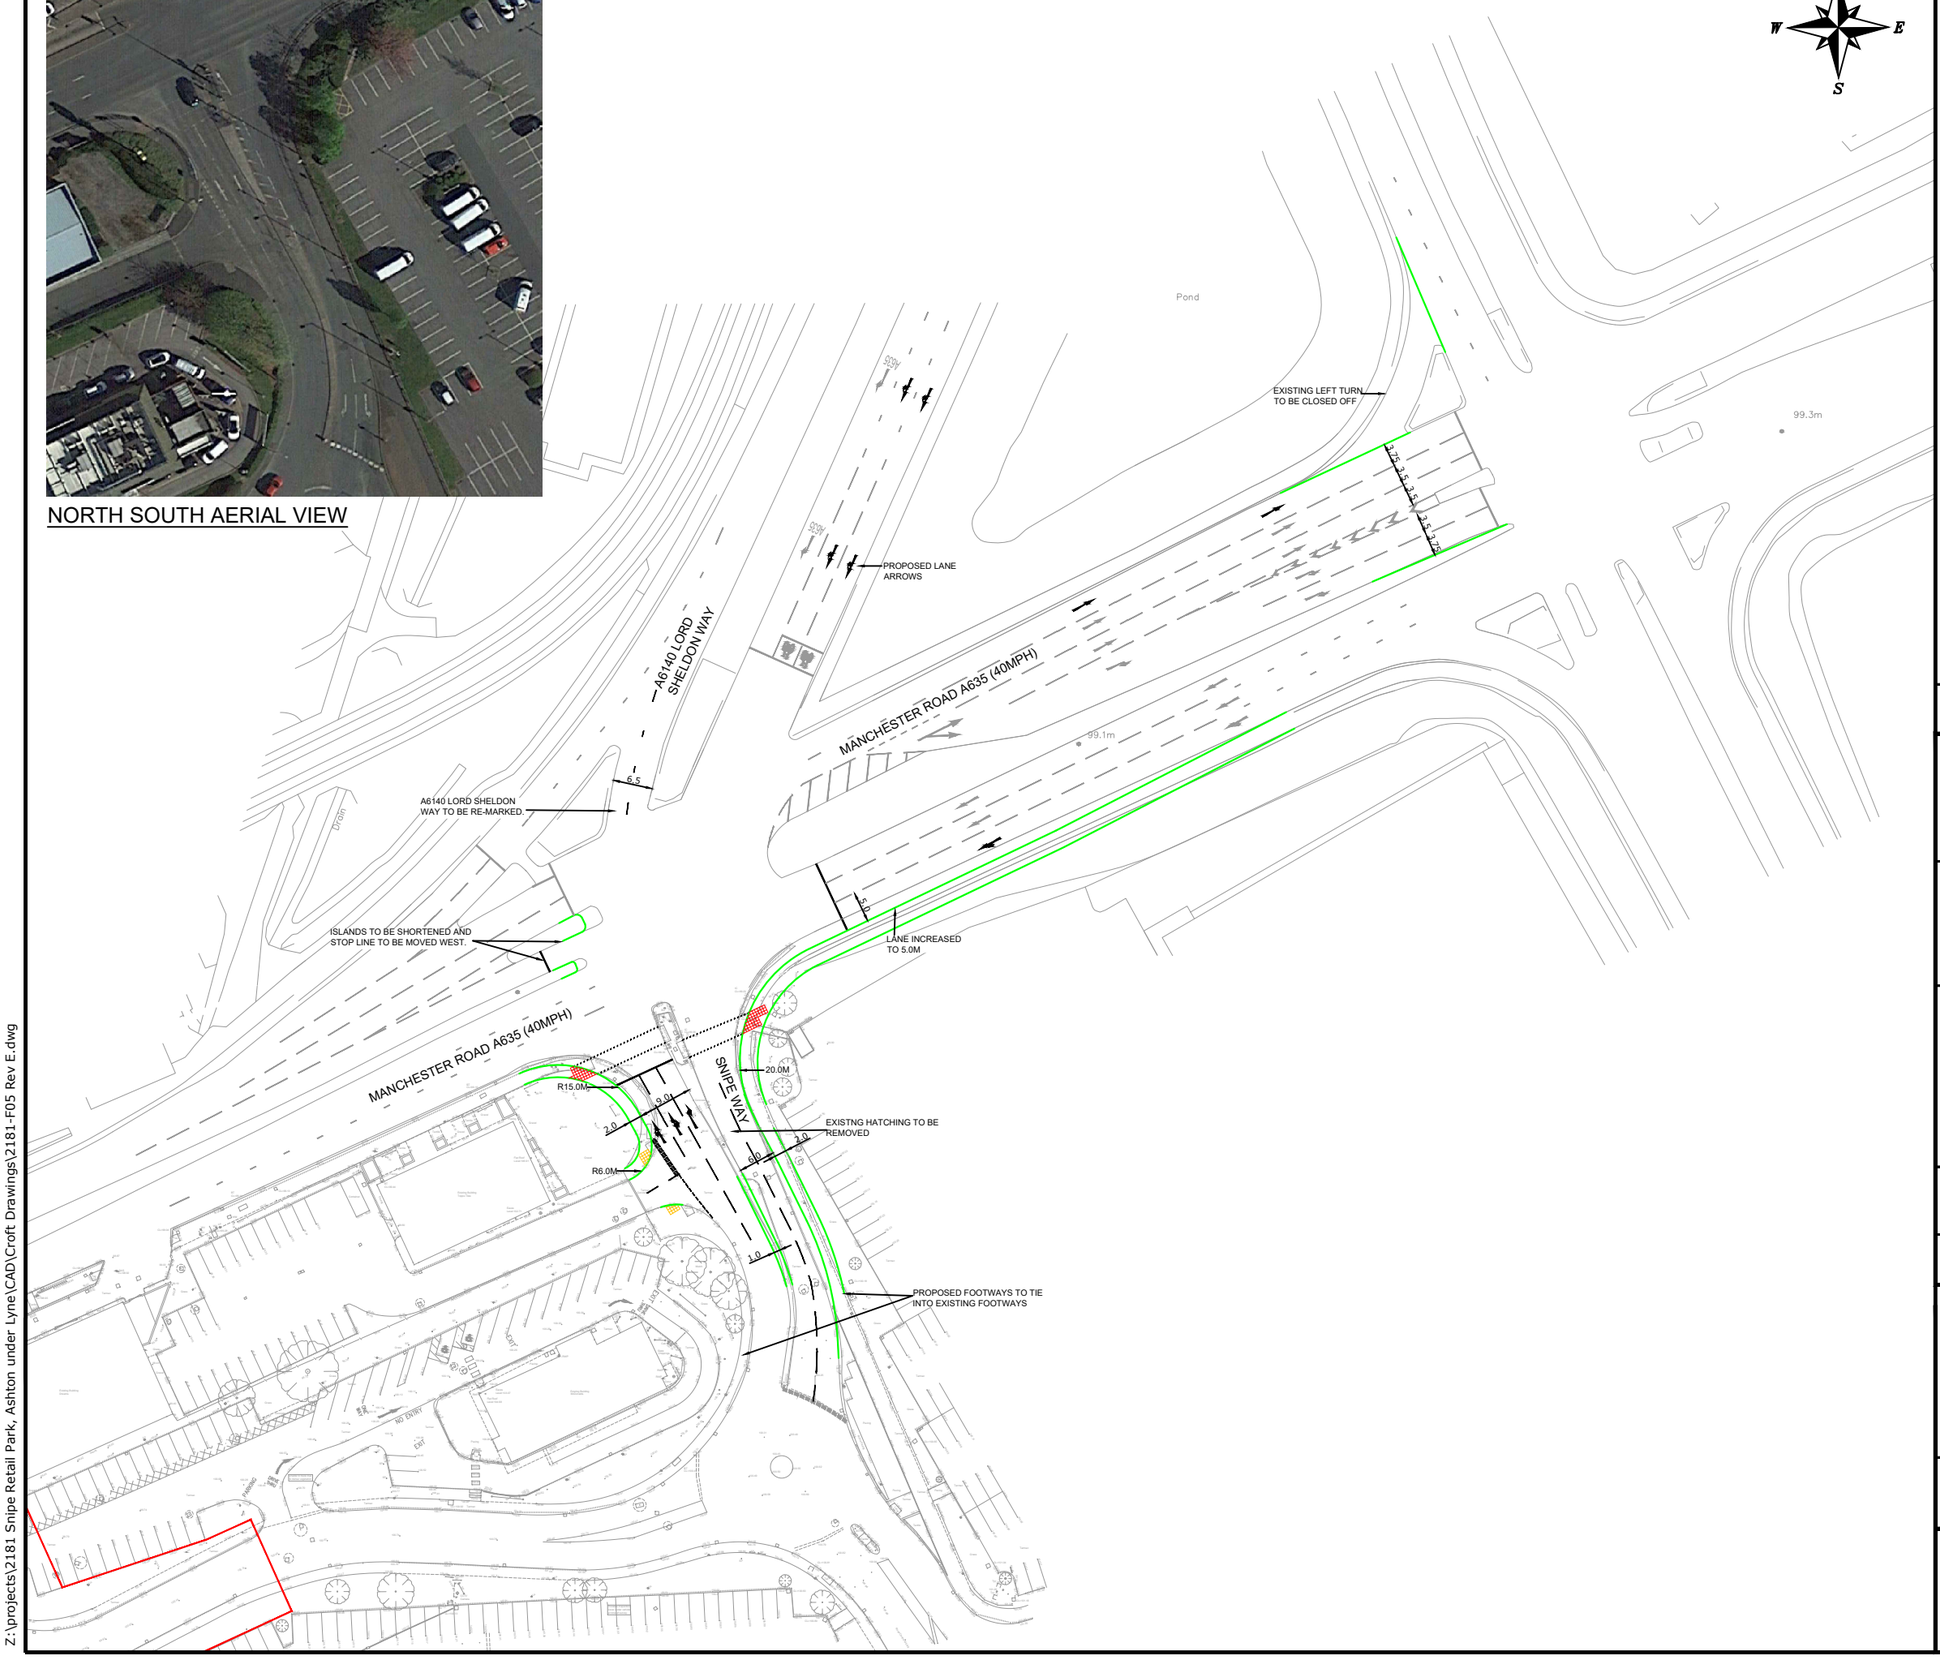

NOTES

THIS IS NOT A CONSTRUCTION DRAWING AND IS FOR INDICATIVE PURPOSES ONLY.
THE DRAWING WILL BE SUBJECT TO CHANGE FOLLOWING LOCAL AUTHORITY REVIEW AND CONFIRMATION OF PUBLIC HIGHWAY AND THIRD PARTY LAND BOUNDARIES.

DENOTES NEW KERBS

REV	DETAILS	DRAWN	CHECKED	DATE
E	LANE AMENDMENTS	LB	MC	DEC 21
D	LANE AMENDMENTS	LB	MC	DEC 21
C	LANE AMENDMENTS	LB	MC	NOV 21
B	ADDITIONA LEFT TURN LANE	LB	MC	NOV 21
A	MINOR AMENDMENT	LB	LW	NOV 21

CLIENT:

ORCHARD STREET

PROJECT:

SNIPE RETAIL PARK,
ASHTON UNDER LYNE

DRAWING TITLE:

PROPOSED HIGHWAY IMPROVEMENT PLAN

SCALES: 1:1000 @ A3

DRAWN:	CHECKED:	DATE:
GM	JC	AUG 21

Croft Transport Planning & Design
340 Deansgate
Manchester
M3 4LY

Email: info@croftts.co.uk
Tel: 0161 837 7380
Web: www.eddisons.com/services/transport-planning

DRAWING NUMBER: 2181-F05

REVISION: E

Eddisons | Incorporating Croft

Z:\projects\2181 Snipe Retail Park, Ashton under Lyne\CAD\Croft Drawings\2181-F05 Rev E.dwg