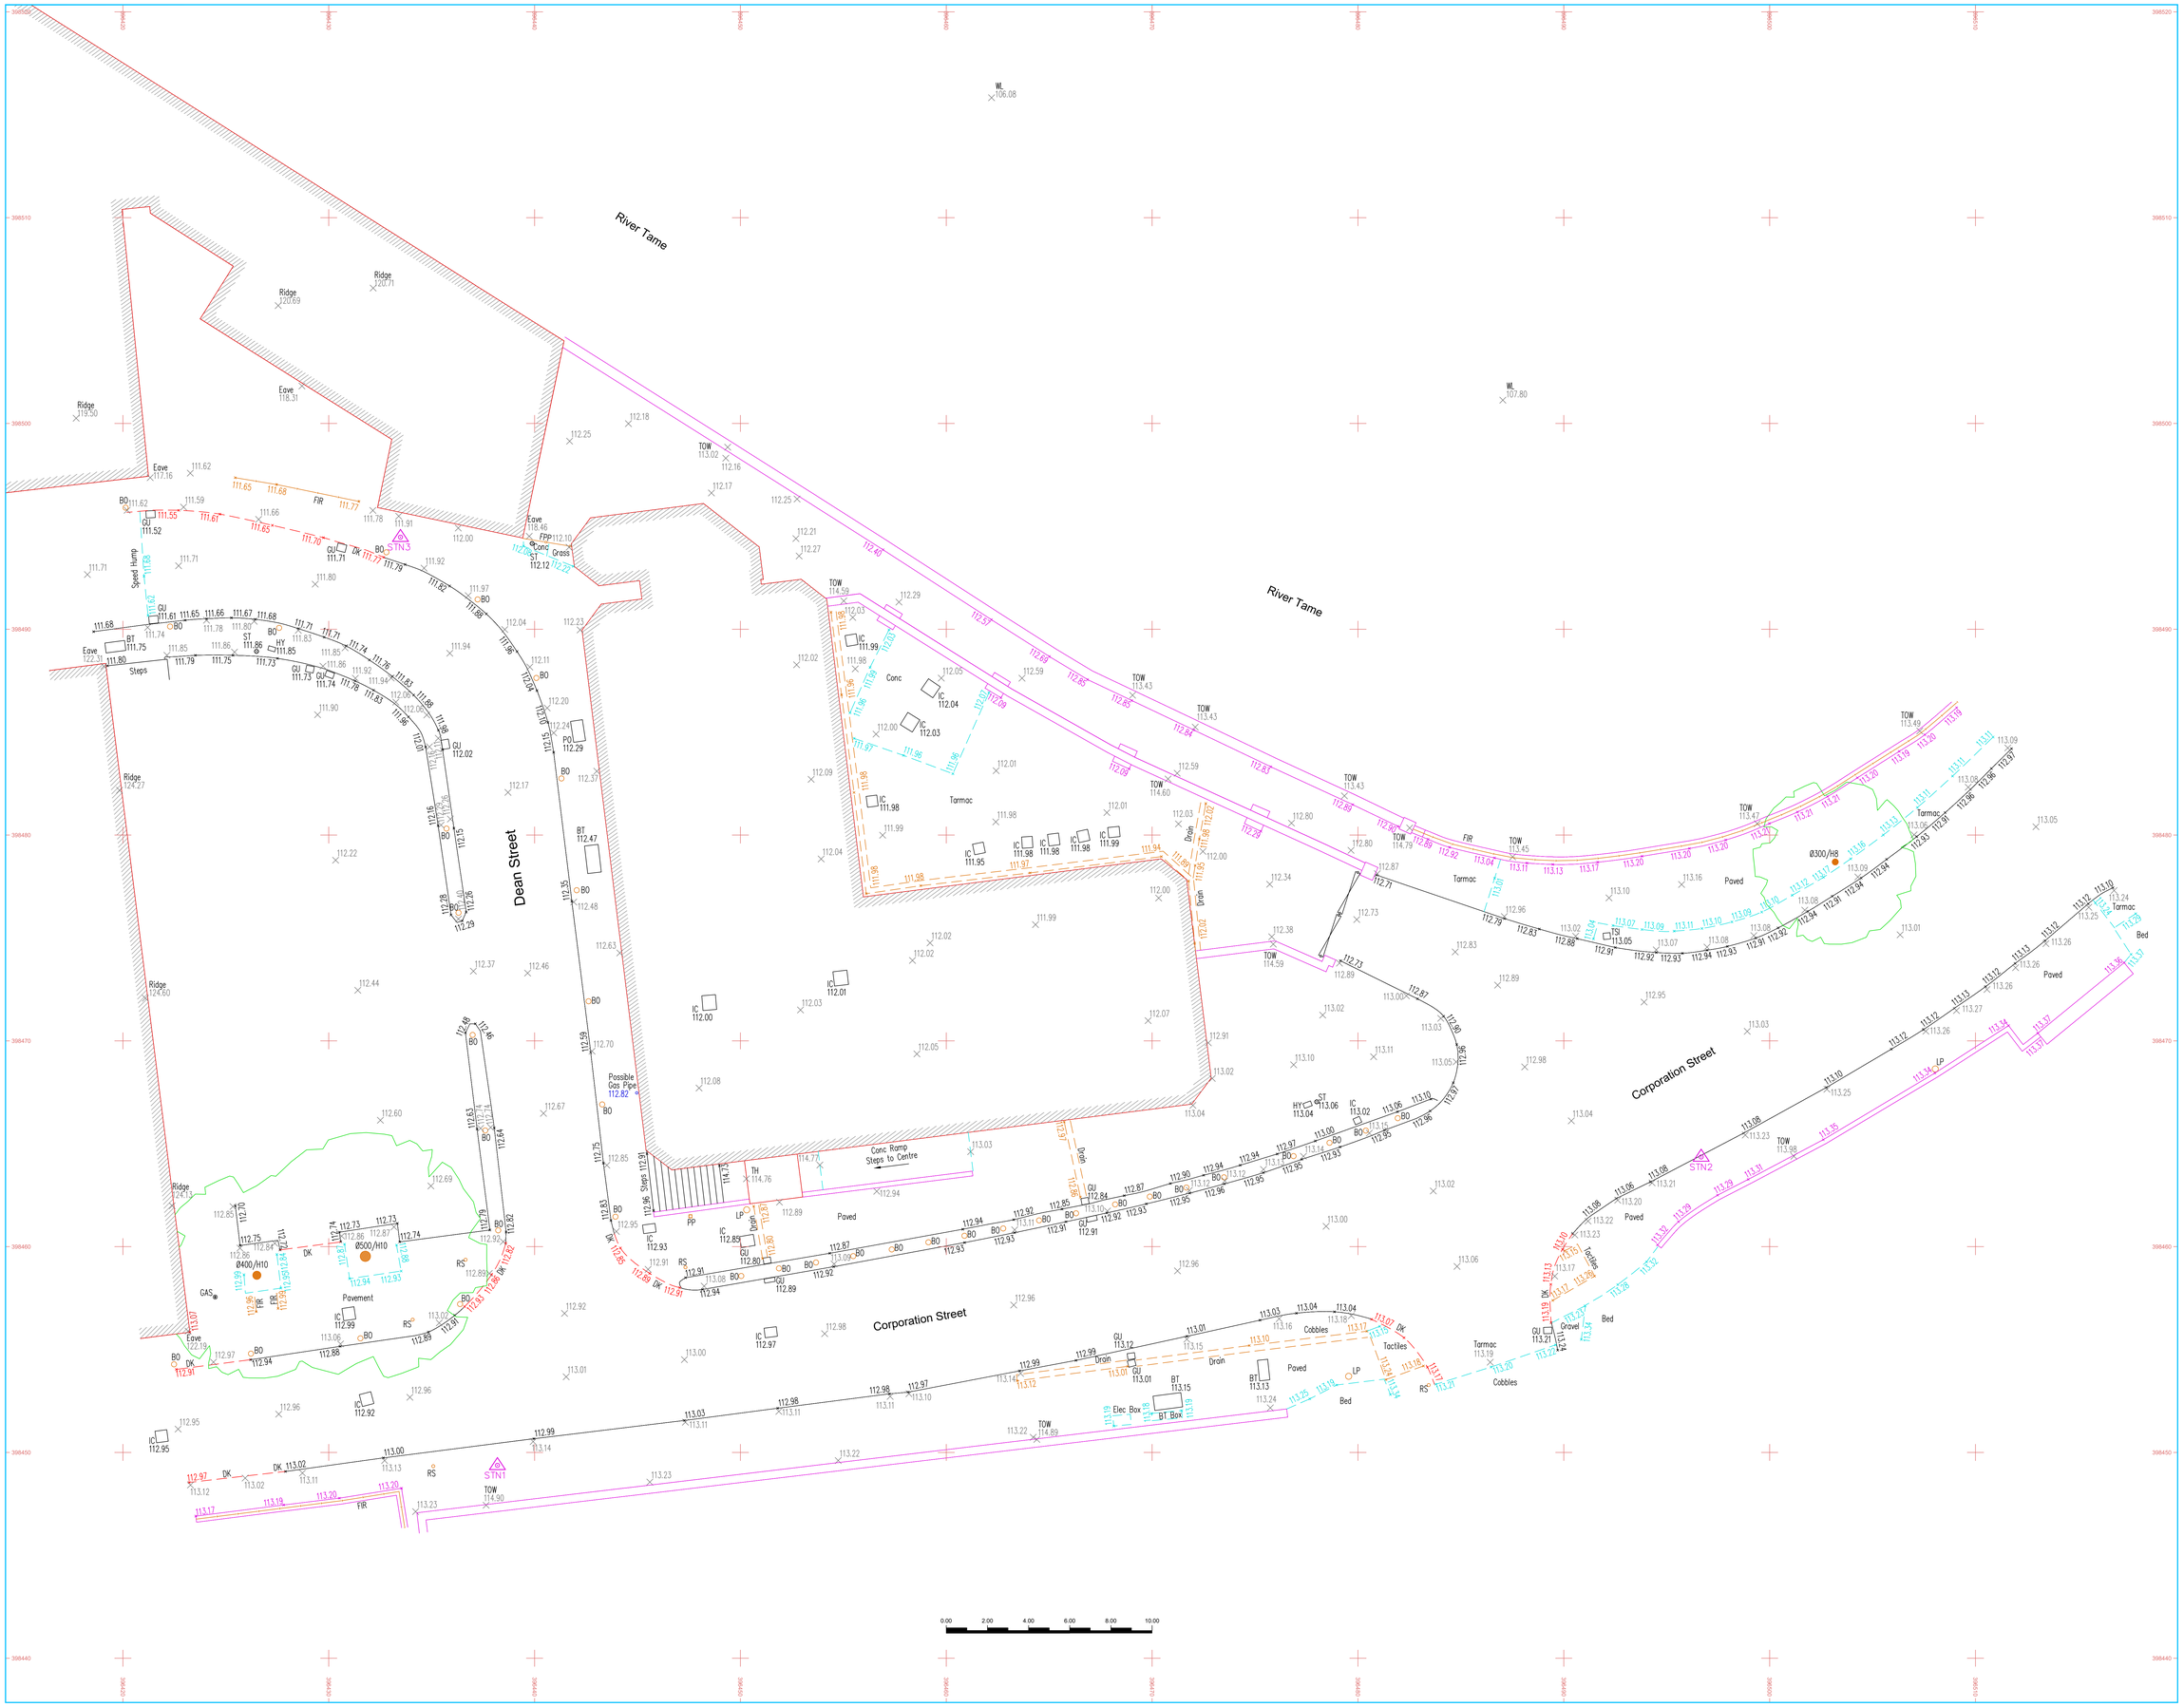

Abbreviations where applicable:

AB	Air Brick	JTN	Junction Box
AV	Air Valve	KL	Keep Left
BB	Ballsta Beacon	KO	Kerb Gulley
BC	Bollards Canopy	LP	Lamp Post
BC	Boundary Post	LV	Level Level
BL	Bed Level	MB	Mooring Bollard
BM	Bench Mark	ME	Meter Manhole
BNDY	Boundary	MH	Manhole
BO	Bollard	MI	Manhole
BS	Bu-Stem (Tree)	MS	Multi-Stem (Tree)
BST	Bus Stop	MY	Mercury Manhole
BT	British Telecom Manhole	NP	Notice Board
BW	Brick Wall	NP	Road Name Plate
C	Cable	OB	Oil Bunker
CCTV	Closed Circuit Television	OS	Ordnance Survey
CL	Ceiling Level	PB	Pillar Box
CONC	Concrete	PED	Pedestrian Pad
CP	Concrete Post	PI	Pipe
CR	Cattle Grid	PM	Parking Meter
CTV	Cable Television Manhole	PO	Post Office Manhole
CUL	Culvert	PP	Power Point
DK	Drop Kerb	PS	Post Sign
DP	Drain Pipe	RS	Road Sign
DPC	Damp Proof Course	RTW	Retaining Wall
DR	Drain	RWP	Rainwater Pipe
DWB	Dog Waste Bin	SDP	Stand Pipe
EB	Electric Box	SF	Sump Fill
EG	Electricity Manhole	SOF	Soffit Level
EP	Electricity Pole	SMH	Surface Water Manhole
ER	Earthing Rod	ST	Strip Tap
FB	Flower Bed	SU	Stump (Tree)
FC	Fire Cock	SV	Stop Valve
FCL	False Ceiling Level	SVP	Soil Vent Pipe
FFL	Finished Floor Level	SW	Surface Water
FIR	Fence Iron Railing	SY	Stay (Eg. Pylon, TP)
FL	Floor Level	TBM	Temporary Benchmark
FMH	Foul Water Manhole	TC	Traffic Control Box
FP	Flag Pole	TH	Threshold Level
FPC	Fence Post & Chain	TL	Traffic Light
FPG	Fence Post & Gate	TOW	Top of Wall
FPR	Fence Post & Rail	TP	Telegraph Pole
FPW	Fence Post & Wire	TPT	Trial Pit
FSB	Fence Safety Barrier	TS	Tri-Stem (Tree)
FW	Foul Water	TSI	Traffic Signal Manhole
FWM	Foul Water Mesh	UC	Unable To Close
GAS	Gas Valve	UTR	Unable To Raise
GL	Ground Level	VP	Vent Pipe
GP	Gate Post	WB	Waste Bin
GU	Gulley	WCL	Window Cill Level
HY	Hydrant	WHL	Window Head Level
HY	Hydrant	WL	Wall Level
IS	Information Sign	WM	Water Meter

General Legend:

Tree (20.35/M3/HI) · Survey Station (STN3) · OSBM/TBM · Fence · Hedge · Borehole · Trial Pit

Survey Control:

	-E/X-	-N/Y-	-H/Z-
STN1	396438.195	398449.373	113.162
STN2	396496.673	398464.357	113.233
STN3	396433.485	398494.475	111.910

Relative to Ordnance Survey grid via Active Network RTK GPS Plane Table Grid

Sheet Layout:

A0

Disclaimer - West Coast Geomatics Limited 2021:

This survey has been produced with its accuracy commensurate with the indicated scale and should only be used for its original intended purpose. Any scaling should only be undertaken for general guidance. Dimensions should not be scaled. No liability or responsibility is accepted to any third party for the whole or part of its contents. All data remains in the ownership of West Coast Geomatics Limited. Any discrepancies between this survey and any other information should be reported to West Coast Geomatics Limited.

Additional Notes:

Amendments:

WEST COAST GEOMATICS
LAND & MEASURED BUILDING SURVEYORS

Address:
Suites 3 & 4 Orchard House
Halsall Business Centre
Lancashire
L39 8RG

Contact details:
Tel: +44 (0) 1704 840 938
Email: info@wcgeo.co.uk
Web: www.wcgeo.co.uk

Client:
Watson Homes

Drawing Title:
Topographical Survey

Rev: -

Site Address / Project Reference:
Former Police Station
Corporation Street
Stalybridge - SK15 2JD

Surveyed:	NF	Document No.	WCG 21-1687-T-1:1
Processed:	DF	Plotted Scale:	ISO_A0_@_1:100
Checked & QA:	SN	Date of Issue	November 2021