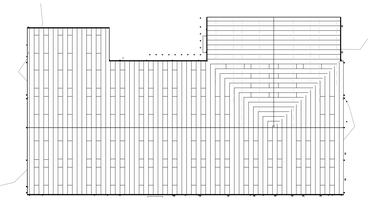

ROOF PLAN - PROPOSED
1 : 500

5 0 5 10 15 20 25
SCALE 1:500 m

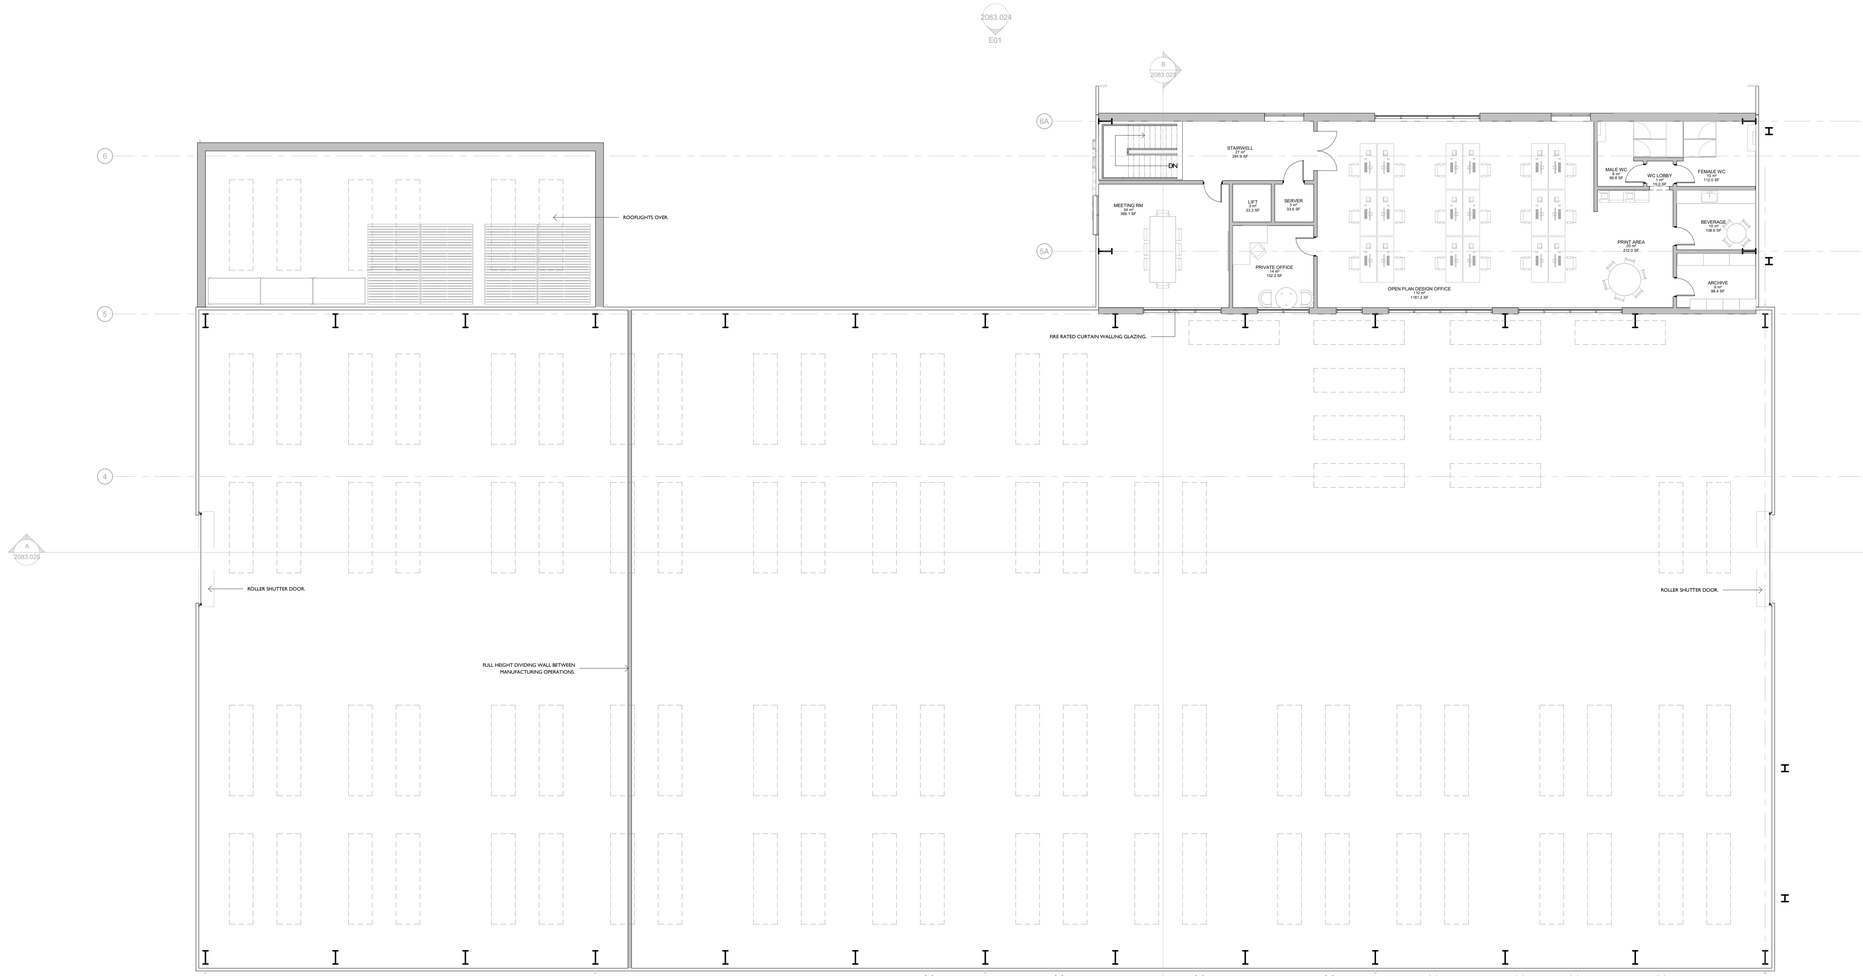

PROPOSED FIRST FLOO R PLAN
1 : 100

2 0 2 4 6 8 10
SCALE 1:200 m

REV	DESCRIPTION	DATE	ISSUED BY	ISSUED TO

REVISIONS

Guidance:
Refer to the following documents for guidance on the BIM Standards and review processes.

A_BIM Project Approval form
B_AHR Project BIM Strategy Manual
C_AHR MEICAL/ BIM Standard
(all located P:\PROTOCOL\ REVIT)

REA prepared the model using Revit 2017 and does not accept liability for any loss or degradation of the information held in the model which may arise as a result of exchange from the original file format to another file format or from the recipients reading of it in a any other program or an earlier version of Revit.

CLIENT
HOWARTH TIMBER LTD

PROJECT
LAND NORTH WEST OF SHEPLEY INDUSTRIAL ESTATE, SHELPLEY ROAD, AUDENSHAW, M34 5DR

TITLE
PROPOSED FIRST FLOOR PLAN - MAIN WAREHOUSE

DATE
SEPT 2021

SCALE
As indicated

STATUS
PLANNING

REVISION

DRAWING NUMBER
2083.023

Richard Eves Architects LLP
Alexandra Villa, 3 Victoria Avenue, Harrogate, HG1 1EQ
Tel: 01423 504488 Fax: 01423 500015 office@rearchitects.co.uk
richard eves ARCHITECTS

PAPER SIZE: A0