CALDERPEEL.COM

© CALDERPEEL PARTNERSHIP LTD

NOTE: DO NOT SCALE FROM THIS DRAWING

REV	DESCRIPTION	DATE	DRAWN
A	Tender Issue	27.05.22	SC

IMPORTANT NOTE!
THIS DRAWING TO BE READ IN CONJUNCTION WITH ALL CALDERPEEL PLANS, SECTIONS, ELEVATIONS, SPECIFICATION NOTES AND DETAILS TOGETHER WITH ALL CONSULTANT'S INFORMATION INCLUDING STRUCTURAL ENGINEER, MECHANICAL ENGINEER AND HOME AUTOMATION SPECIALIST.

Plots 06 - Type A
Front Elevation

Plots 05 - Type D

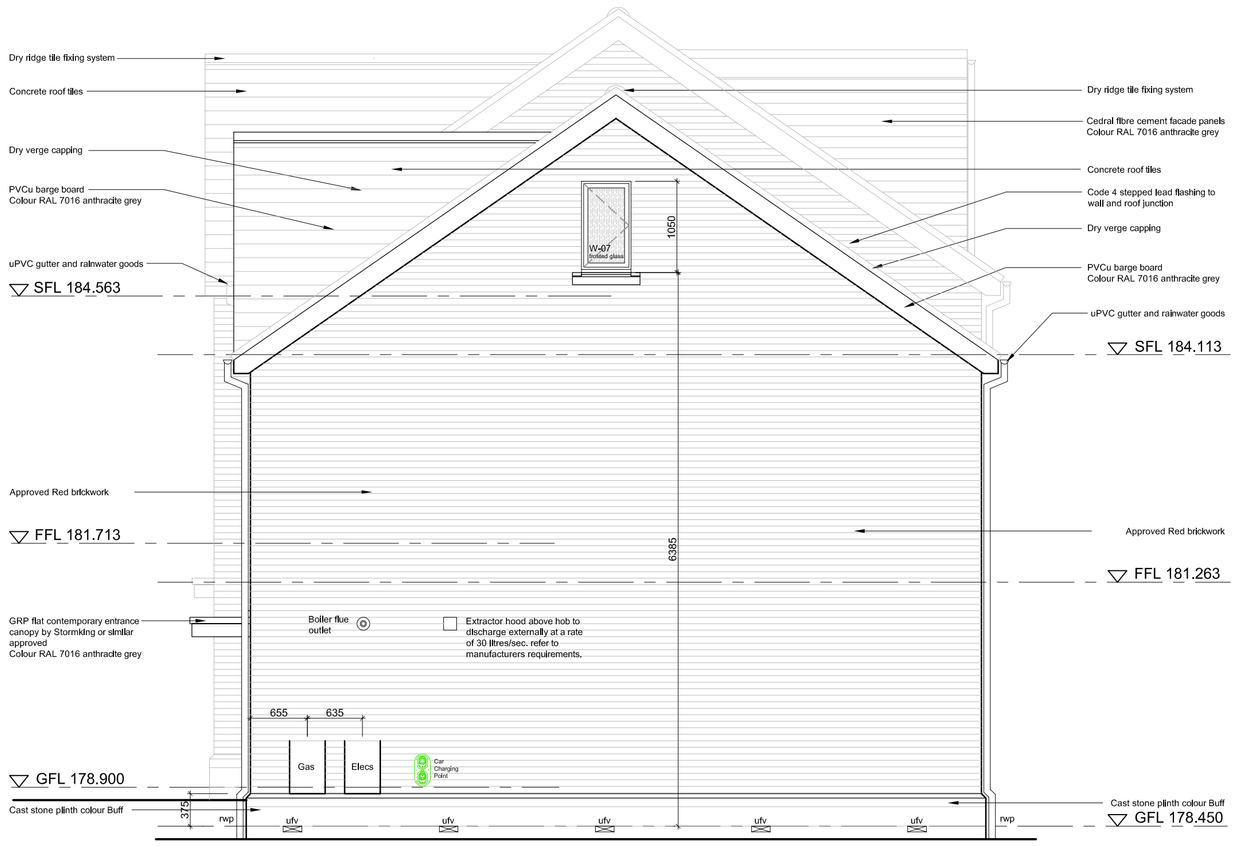

Side Elevation

Plots 05 - Type D
Rear Elevation

Plots 06 - Type A

CHESHIRE

Market Court
20-24 Church St
Altrincham
WA14 4DW
0161 929 7622

SURREY

100 High St
Esher
Surrey
KT10 9QJ
01372 203 335

JONATHAN GRANGE, 14 NEW DWELLINGS

CASSEL & FLETCHER

BLOCK ELEVATIONS - PLOTS 5 - 6
DWG: 21162 (04) 124 A
DATE: 04.05.22
SCALE: 1:50 @ A1 DRAWN: SC

CALDERPEEL
ARCHITECTS