© CALDERPEEL PARTNERSHIP LTD

NOTE: DO NOT SCALE FROM THIS DRAWING

REV	DESCRIPTION	DATE	DRAWN
A	Tender Issue	27-05-22	SC

Plots 08 - Type B
Front Elevation

Plots 07 - Type B

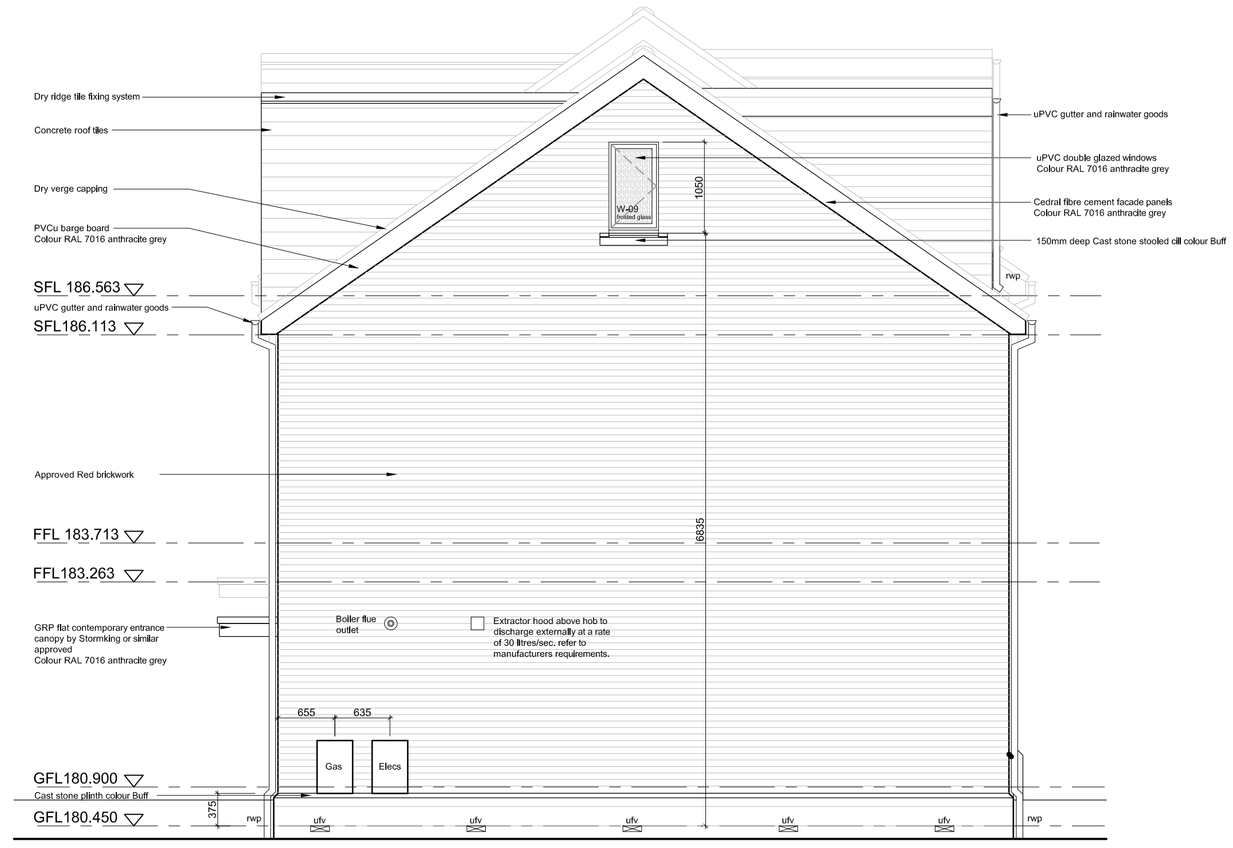

Side Elevation

Plots 07 - Type B
Rear Elevation

Plots 08 - Type B

CHESHIRE

Market Court
20-24 Church St
Altrincham
WA14 4DW
0161 929 7622

SURREY

100 High St
Esher
Surrey
KT10 9QJ
01372 203 335

JONATHAN GRANGE, 14 NEW DWELLINGS

CASSEL & FLETCHER

BLOCK ELEVATIONS - PLOTS 7 - 8
DWG: 21162 (04) 126 A
DATE: 04.05.22
SCALE: 1:50 @ A1 DRAWN: SC

CALDERPEEL
ARCHITECTS