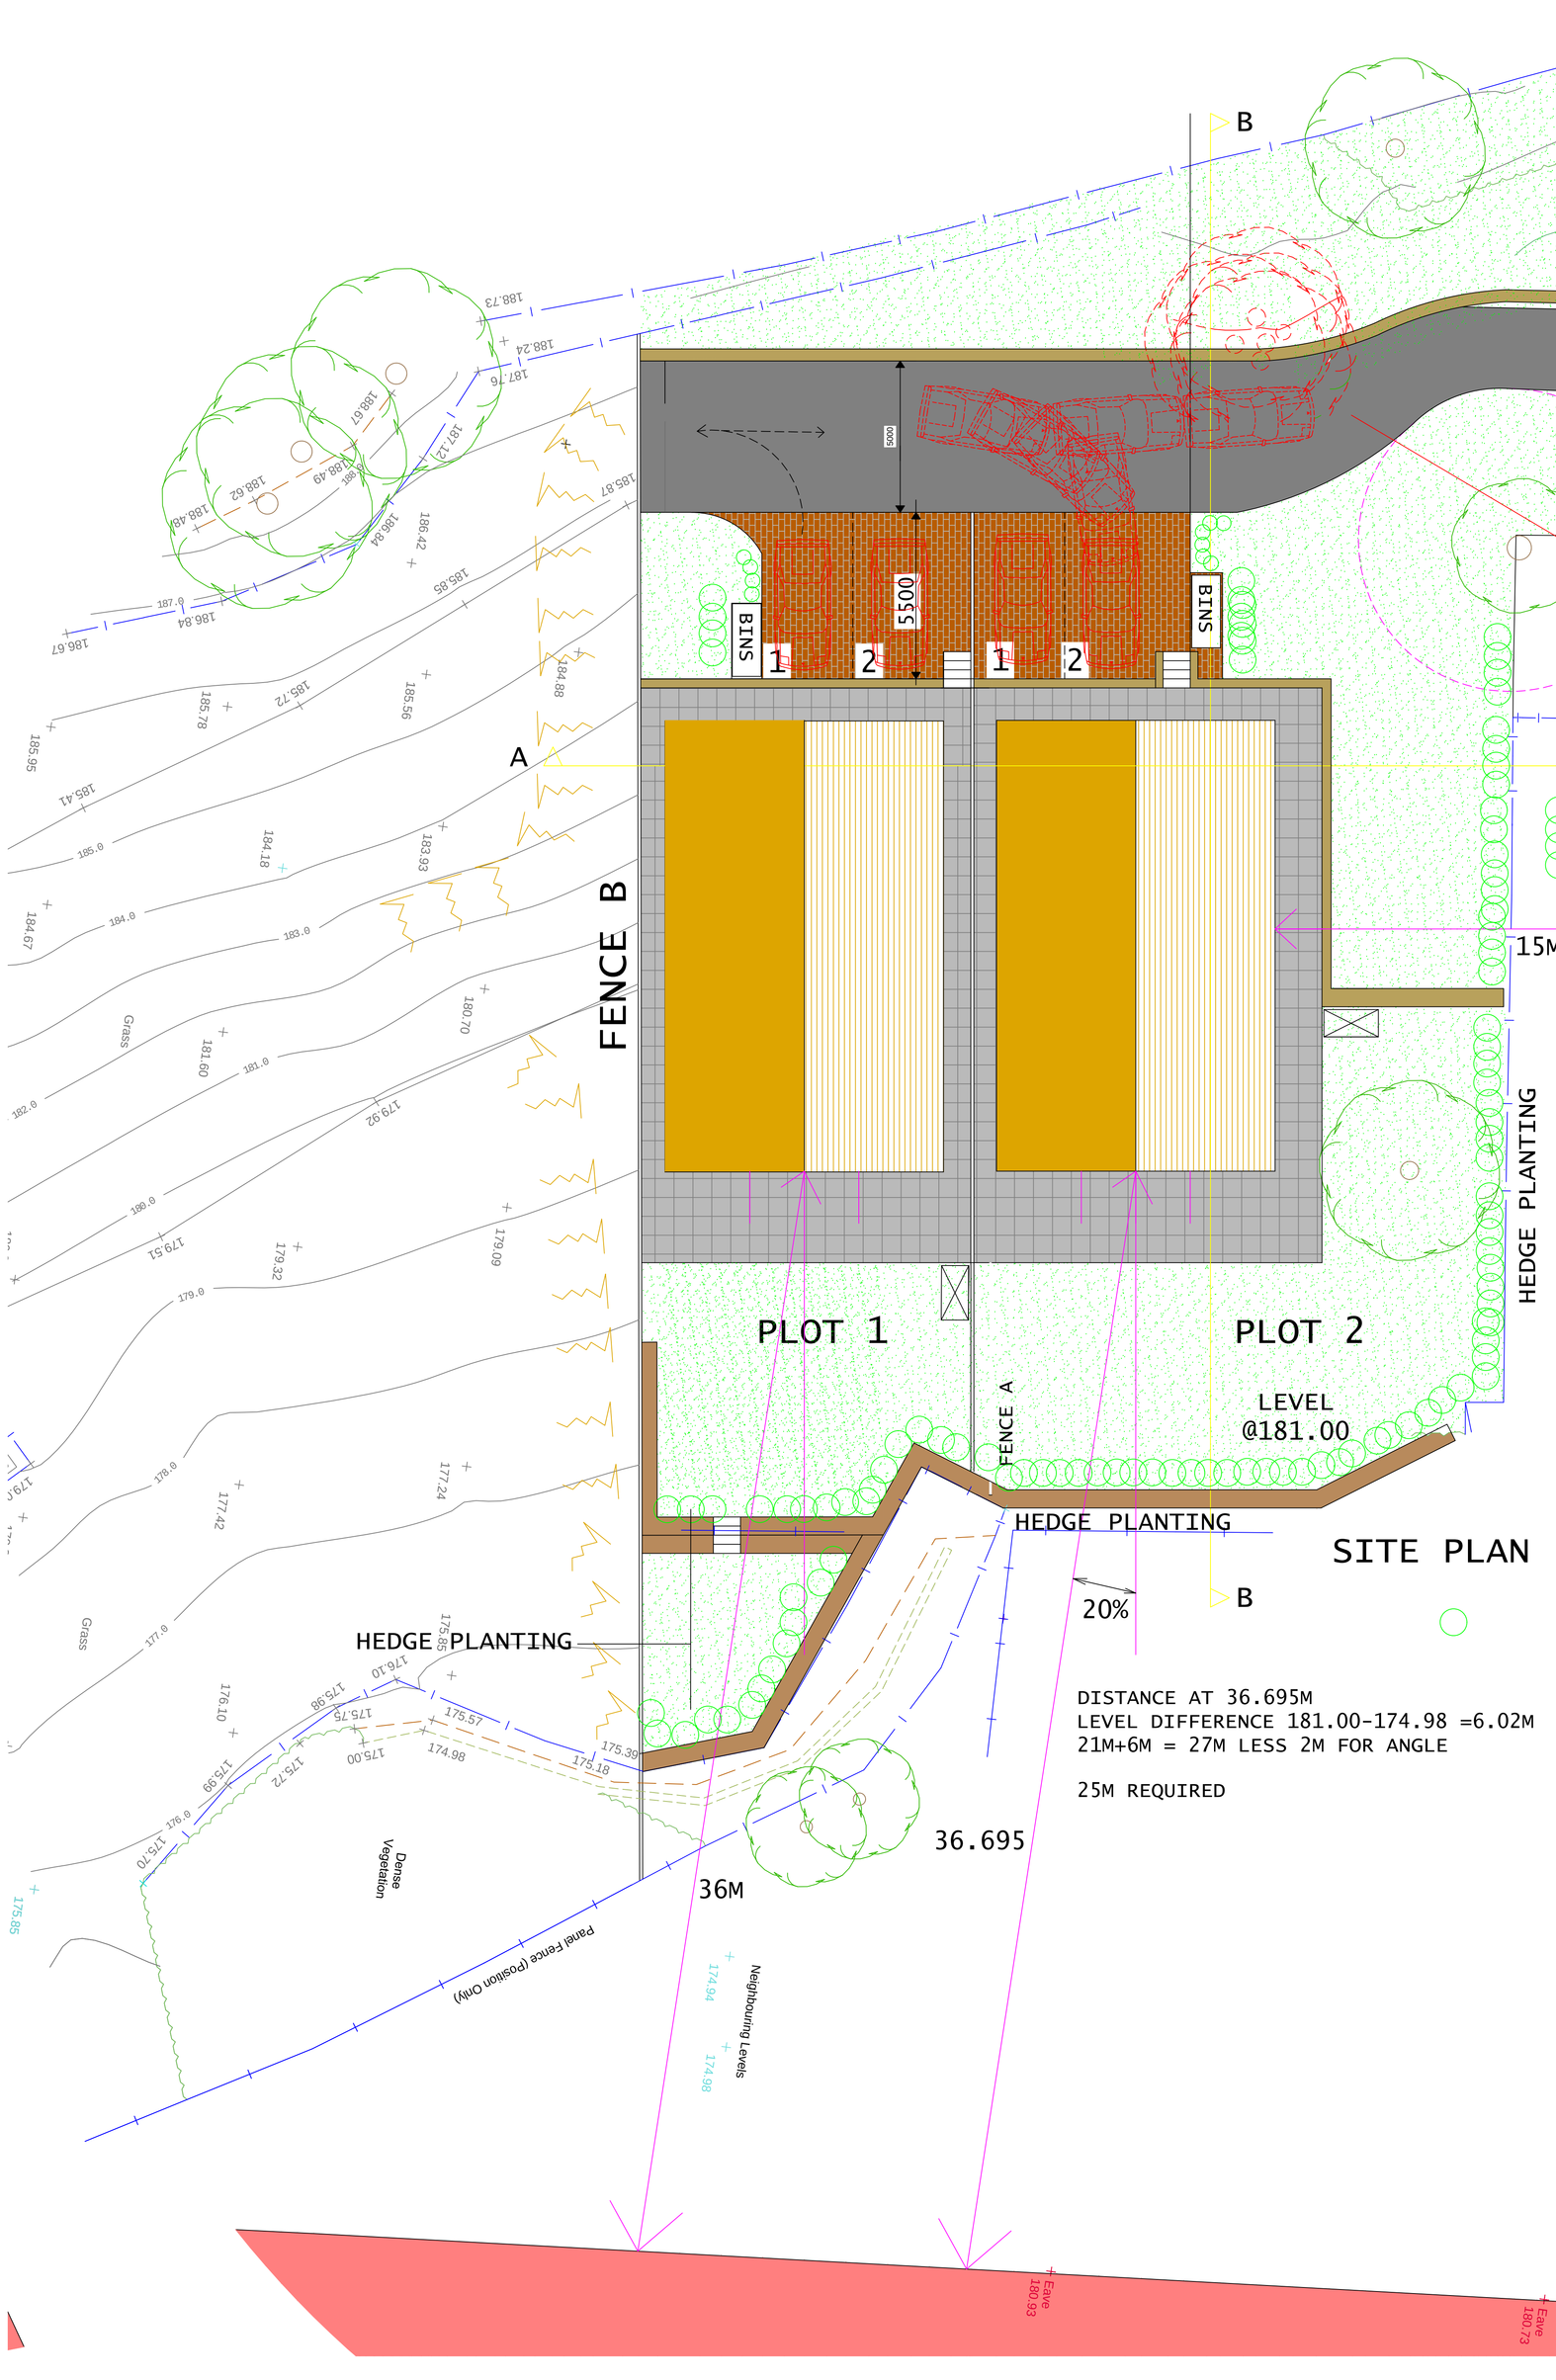

BAT BOX TO BE LOCATED TO NORTH GABLE OF EACH HOUSE

3 NUMBER NEST BOXES TO BE LOCATEDON SITE

- GRASS
- MARSHALLS BRINDLE BLOCK PAVING
- PATIO- BLACK LIMESTONE PAVING
- WALL A: IBSTOCK BERTLEY BROWN
- WALL B: GABIONS/ GREEN RETAINING WALL
- TARMACADAM

FENCE A: 1.8M

FENCE B: 1.0M

CYCLE STORE:

2MX1M HEAVY DUTY BIKE SHED WITH 12MM WALLS, GROUND ANCHOR TO PADLOCK BIKES TO, PADLOCK TO DOOR AND VIBRATION ALARM

BIN STORE: 4 X BINS

BINS

RED TIP PHOTINIA

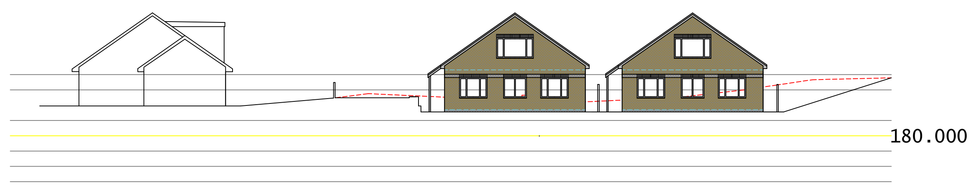

SECTIONAL ELEVATION A-A

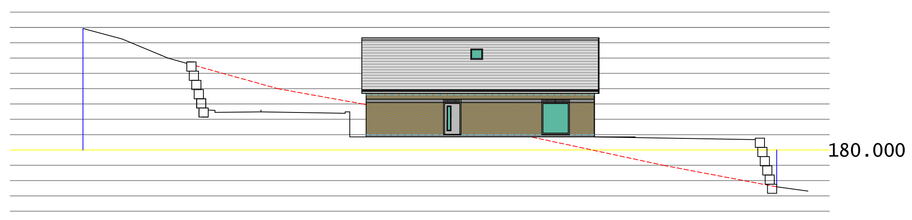

SECTIONAL ELEVATION A-A

REAR ELEVATION OF PLOTS SHOWING GREEN RETAINING WALL, NEW HEDGE AND EXISTING TREES

REV.	DESCRIPTION.	DATE.
C	HEDGE ADDED TO BOUNDARY GREEN RETAINING WALL ADDED ROAD ALTERED CAR PATH ADDED	JUNE 22
B	PLOT POSITIONS ADJUSTED BIN STORE ADDED CYCLE STORE ADDED DIMENSIONS ADDED BAT/ BIRD BOX ADDED	APRIL 22
A	DRIVEWAY CHANGED AND DIM ADDED	3-4-20

ph ARCHITECTURE
Tel: 01457 838801
Mobile: 07967 233507
Fax: 01457 838801
email:pharchitecture@aol.com
7 Larkwood Close, Carrbrook,
Stalybridge,Cheshire,SK15 3NL.

Drawing Number,	Date
020/TSE/002	MARCH.20
Revision, C	Scale, A0 1:100 1200 / Drawn, PH

Drawing / Job Title,

2 Proposed Dwelling to Land at end of Stablefold, MOSSLEY, A-U-L, OL5 0DJ

PROPOSED SITE PLAN & SECTION

Client.
C/O AGENT