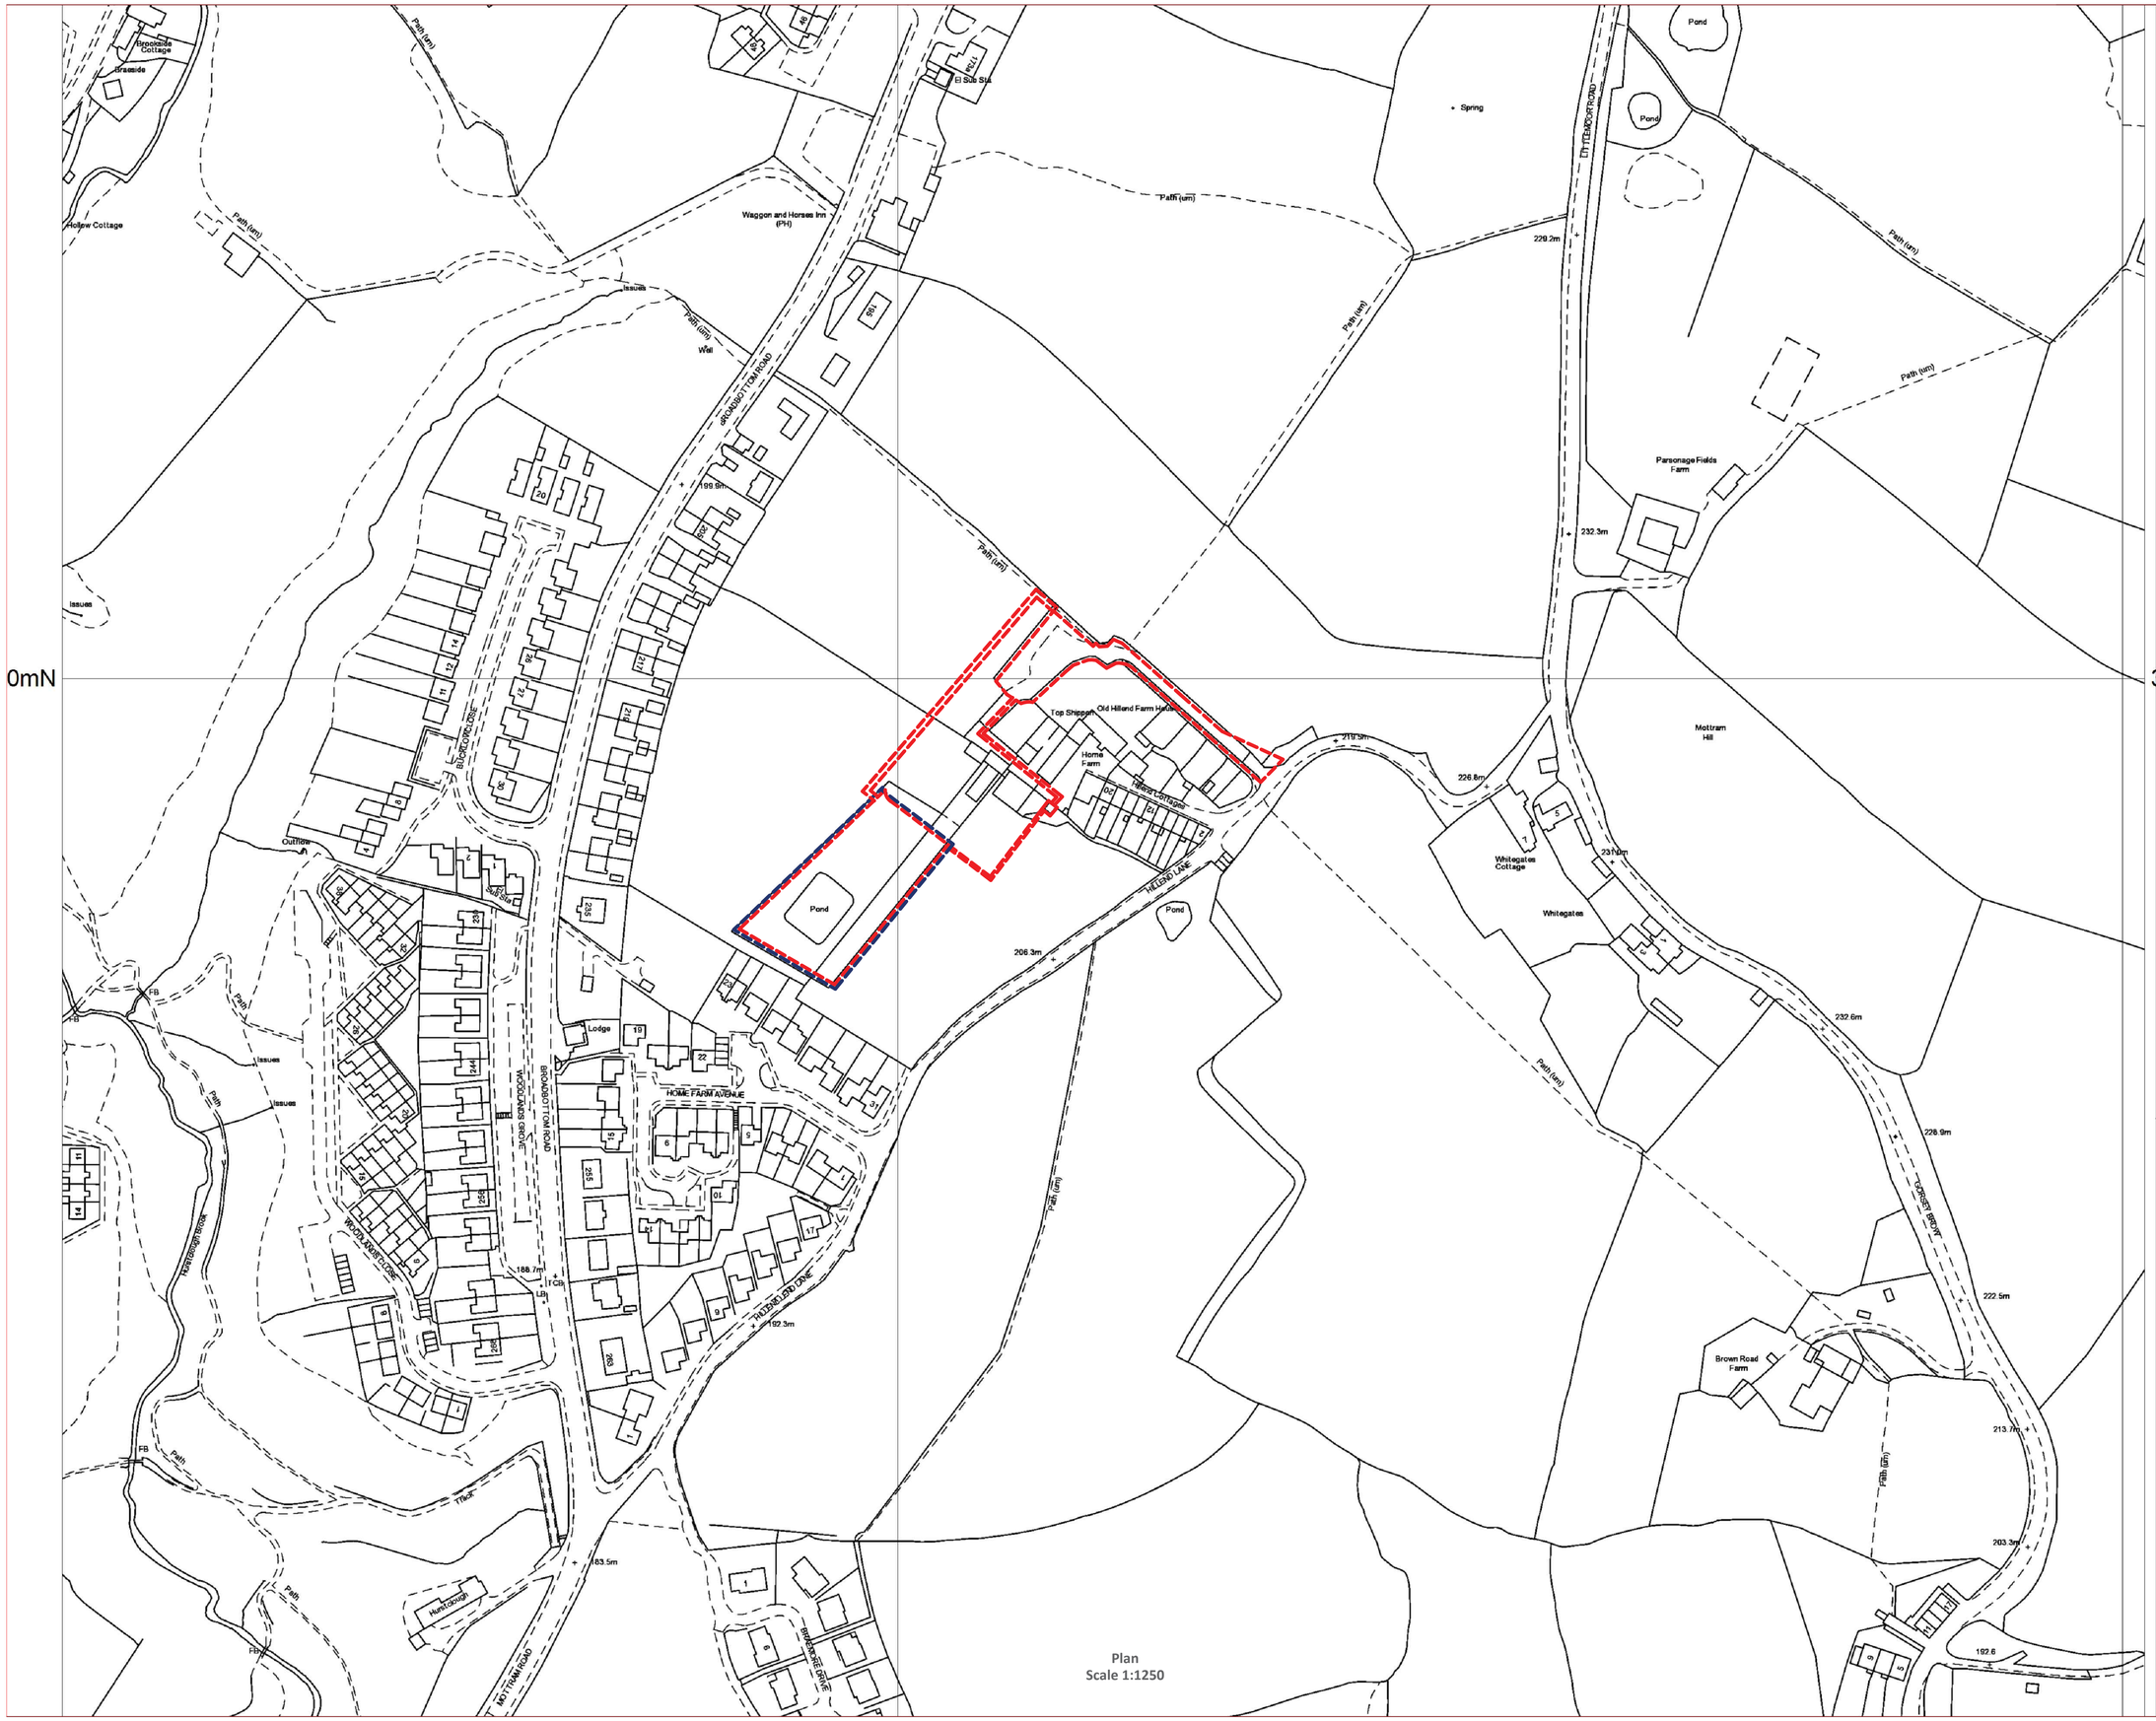

Plan
Scale 1:1250

Key:

- Site Boundry
- Land Owned By The Proposed Business Partners

Notes:

- All drawings to be read in conjunction with the planning application P001.
- Refer to section 6 - supporting document [P001] for the project drawing register
- Refer to drawing P001-1-02 for detailed existing site drawing

Rev.	Description	Drn.	Ckd.	Date

Postal Address:

Top Shippon
Home Farm, Hillend lane
Mottram
Hyde
Cheshire
Sk146JP

Contact Details:

Francis Cheetham-Roberts - 07794706298
Christopher Cheetham-Roberts - 07768182137

The Design shown on this drawing is the property of **THE WOODS AT HOME FARM** and must not be communicated, disclosed or copied without permission.

Drawing Title:

AREA LOCATION LAYOUT

Client:

TAMESIDE MBC - PLANNING & BUILDING CONTROL

Project Title:

THE WOODS AT HOME FARM
ECO FRIENDLY CAMPSITE

Purpose of Issue:		
Approval		
Application Ref:	Original Sheet Size:	Date of 1st Issue:
P001	A1	11/11/2020
Drawn by:	Checked by:	Scale:
CCR	FCR	AS-SHOWN
Drawing number:		Rev:
P001-1-01		

The Fountain Company Limited ©