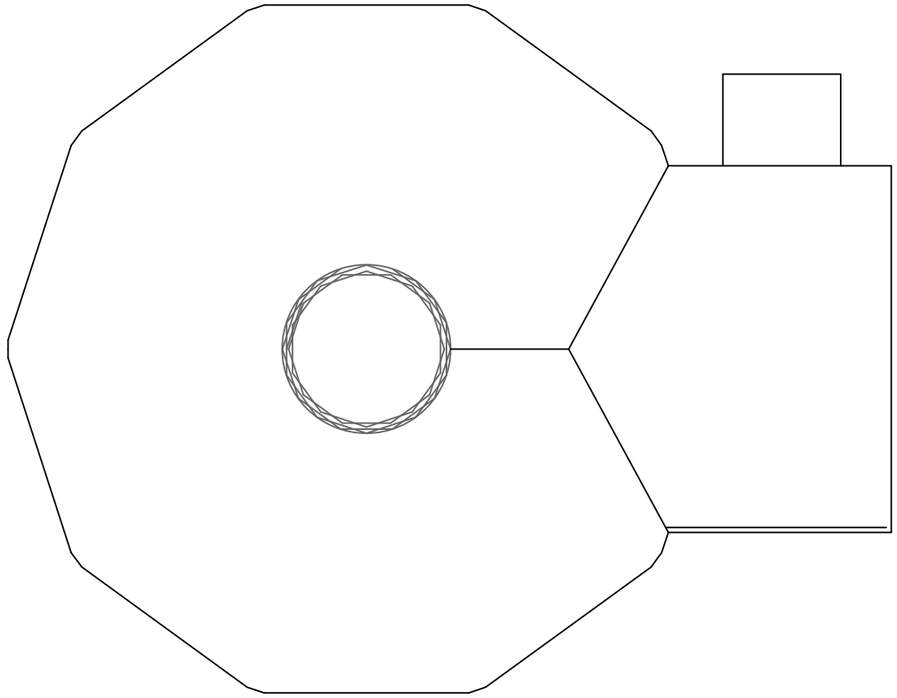

Roof Plan
Scale 1:50

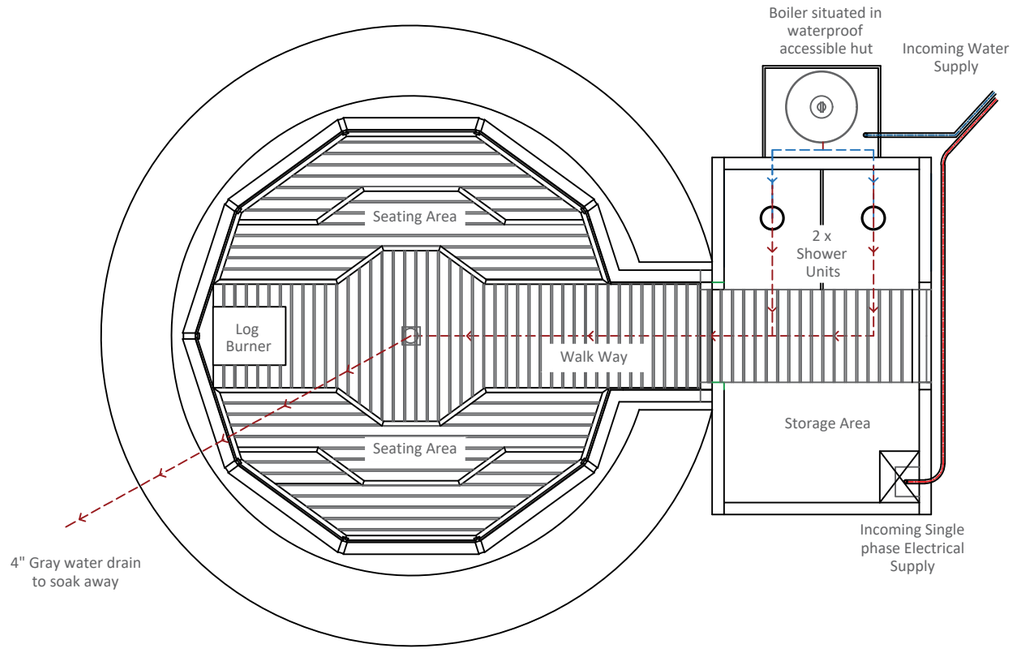

Floor Plan
Scale 1:50

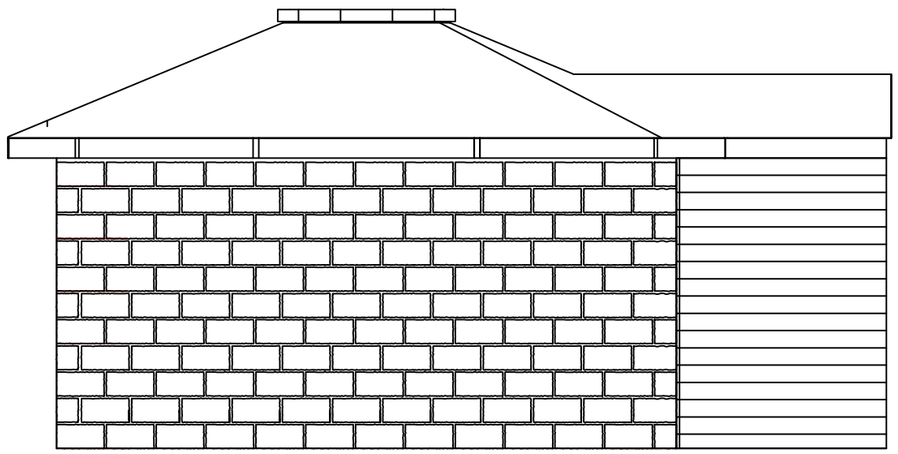

Side/North Elevation
Scale 1:50

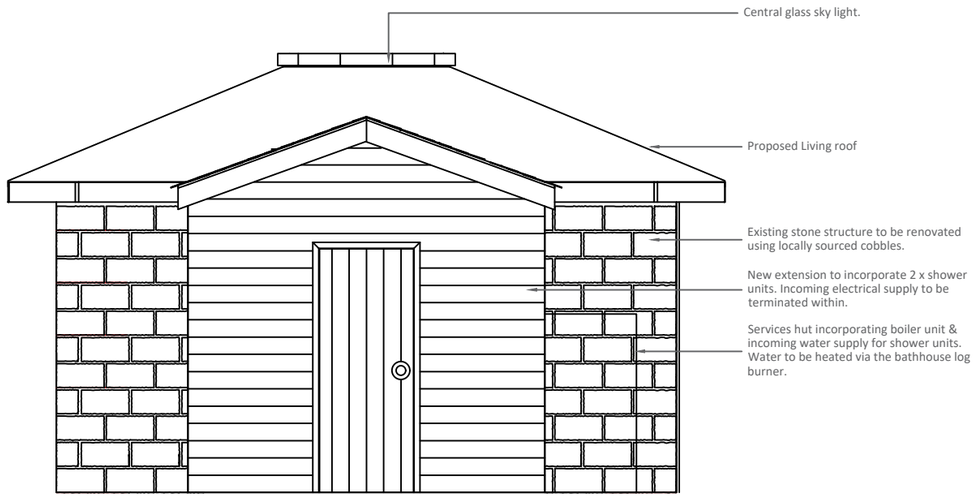

Side/North Elevation
Scale 1:50

Key:

Ref	Description	Drn.	Chk.	Date.

Postal Address:

Top Shippon
Home Farm, Hillend lane
Mottram
Hyde
Cheshire
Sk146JP

Contact Details:

Francis Cheetham-Roberts - 07794706298
Christopher Cheetham-Roberts - 07768182137

The Design shown on this drawing is the property of **THE WOODS AT HOME FARM** and must not be communicated, disclosed or copied without permission.

Drawing Title:

PROPOSED BATHHOUSE
LAYOUT, ELEVATIONS & FLOORPLAN

Client:

TAMESIDE MBC - PLANNING & BUILDING CONTROL

Project Title:

THE WOODS AT HOME FARM
ECO FRIENDLY CAMPSITE

Purpose of Issue:		
APPROVAL		
Application Ref:	Original Sheet Size:	Date
P001	A3	11/11/2020
Drawn by:	Checked by:	Scale:
CCR	FCR	AS_SHOWN
Drawing number:		Rev:
P001-3-04		**B**

The Fountain Company Limited ©