Do not scale from this drawing

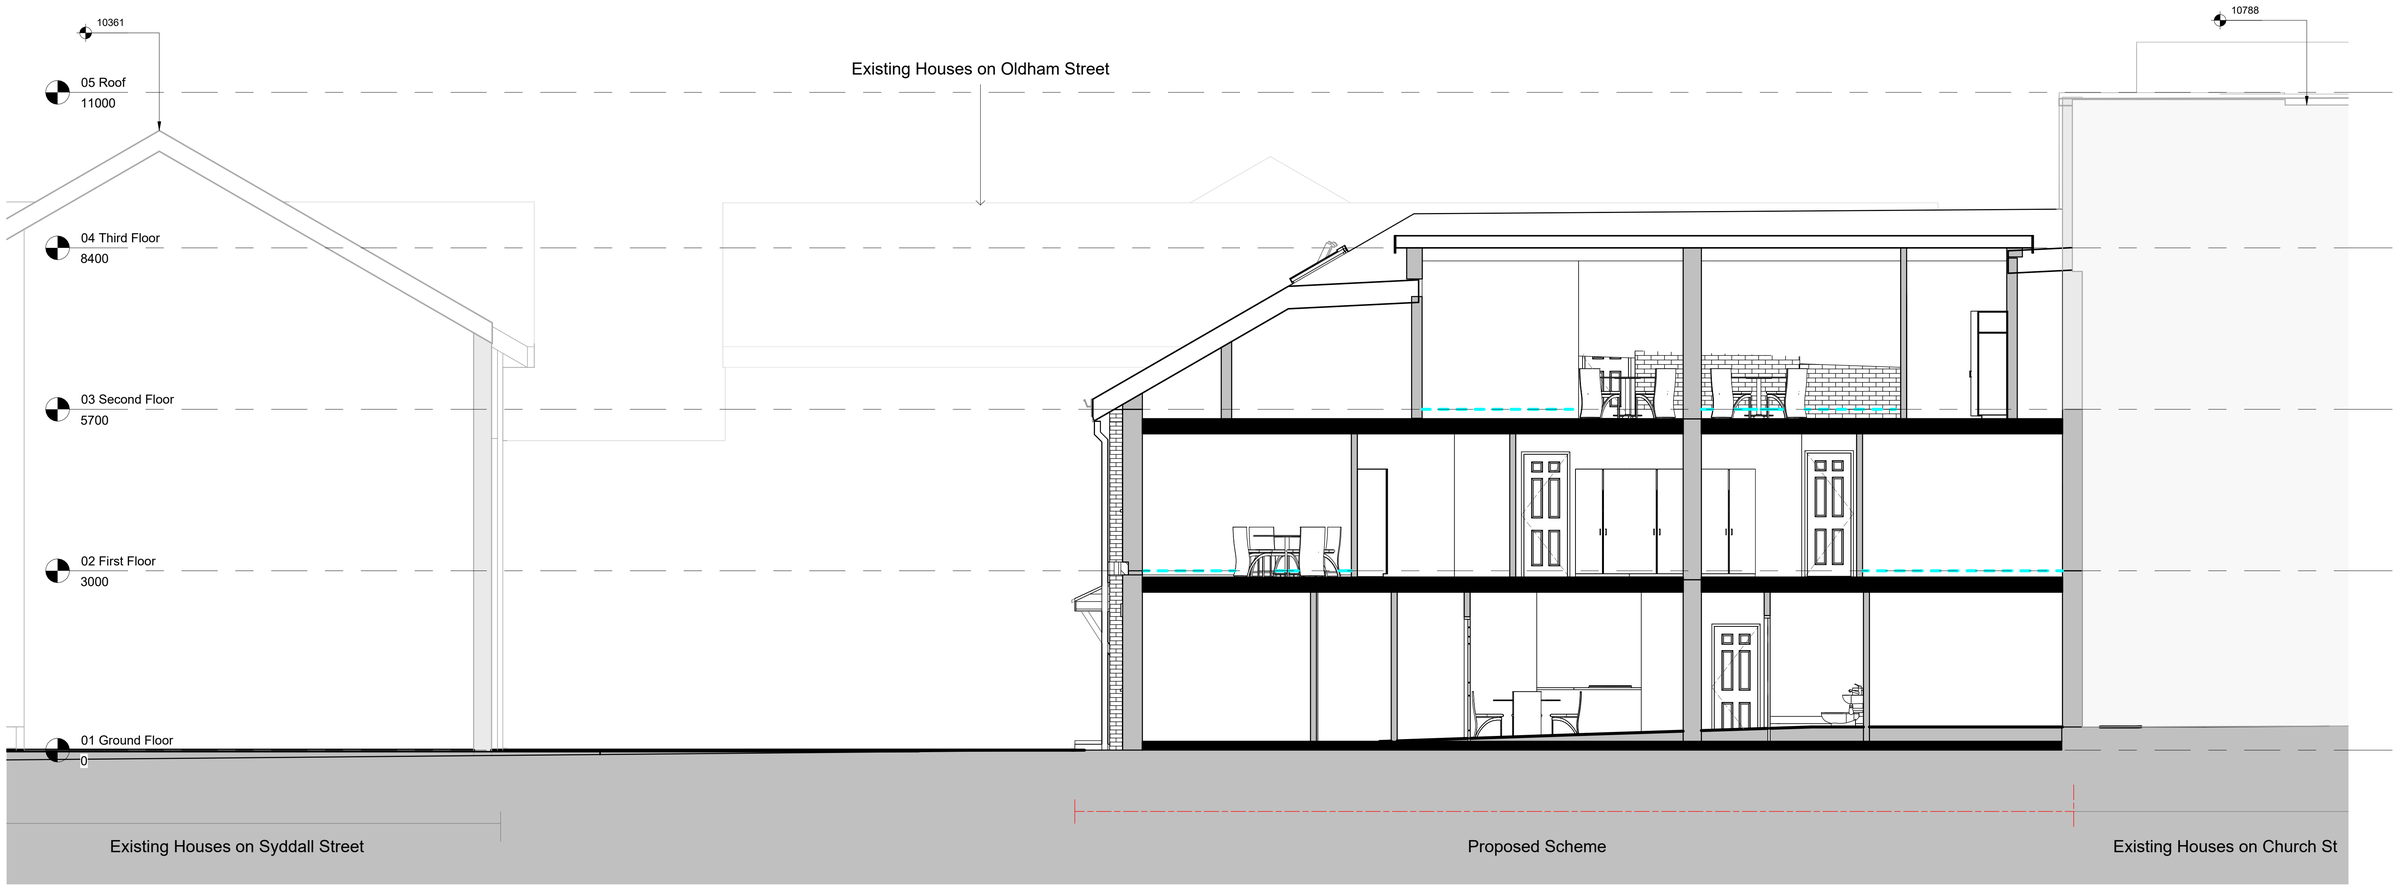

Proposed Site Section

1 : 50

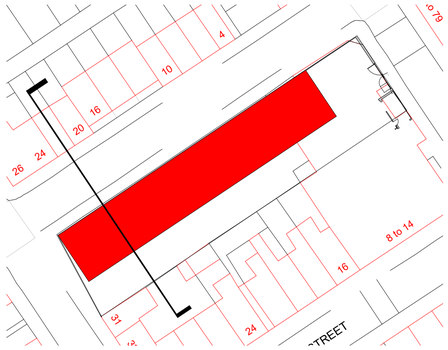

PLANNING

Rev	Description	Issued	Dwn	Chk

Client

Ascot International

Project

Proposed Flats
1 Syddall Street Hyde SK14 1LB

Drawing

FLATS

Proposed Section

Scale	Date		
As indicated@A1	March'23	AP	US

LifeTimeHigh

LifeTimeHigh Ltd
Kemp House
152-160 City Road
LONDON
EC1V 2NX

			Rev. No.
0100	3	15	