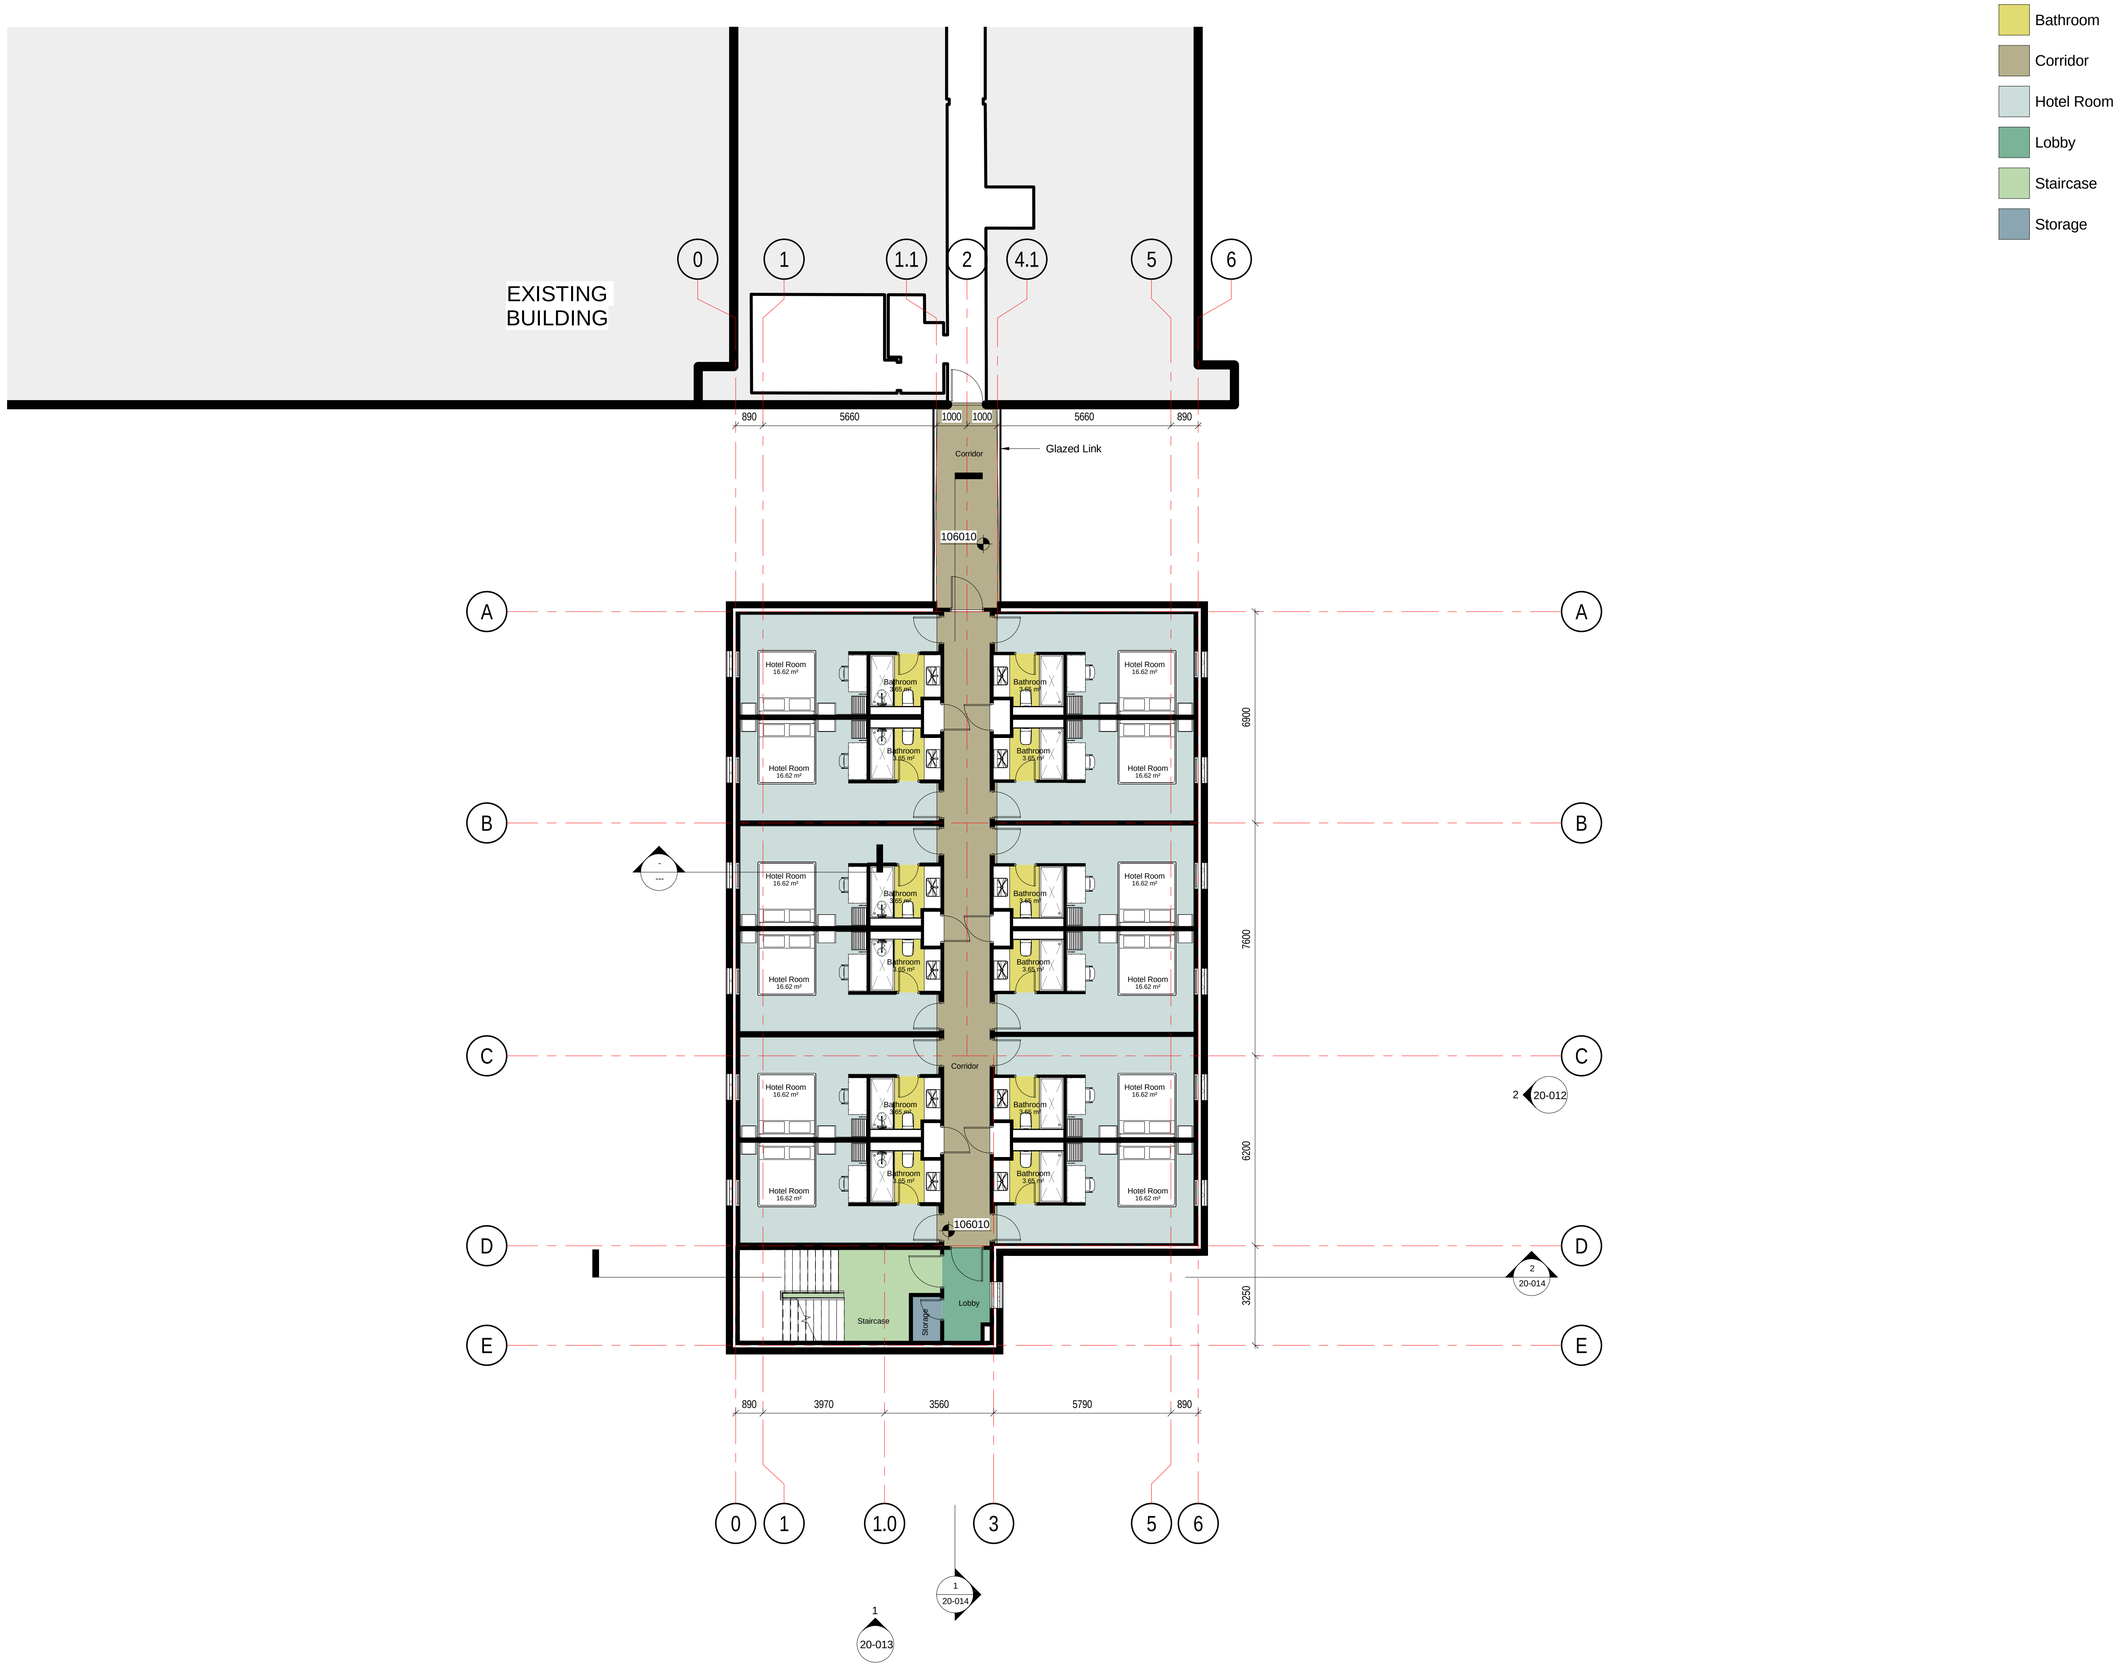

Notes

For planning purposes only

Copyright reserved.

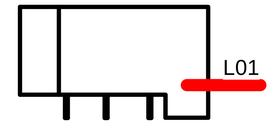

Gross Internal Area (GIA) - Level 01		
Level	Name	Area
Level 02	GIA - Extension	344.71 m²

Net Internal Area (NIA) - Level 01		
Level	Name	Area
Level 01	Hotel Room	16.43 m²
Level 01	Hotel Room	16.43 m²
Level 01	Hotel Room	16.43 m²
Level 01	Hotel Room	16.43 m²
Level 01	Hotel Room	16.43 m²
Level 01	Hotel Room	16.43 m²
Level 01	Hotel Room	16.43 m²
Level 01	Hotel Room	16.43 m²
Level 01	Hotel Room	16.43 m²
Level 01	Hotel Room	16.43 m²
Level 01	Hotel Room	16.43 m²
Level 01	Hotel Room	16.43 m²
Level 01	Hotel Room	16.43 m²
Level 01	Bathroom	3.65 m²
Level 01	Bathroom	3.65 m²
Level 01	Bathroom	3.65 m²
Level 01	Bathroom	3.65 m²
Level 01	Bathroom	3.65 m²
Level 01	Bathroom	3.65 m²
Level 01	Bathroom	3.65 m²
Level 01	Bathroom	3.65 m²
Level 01	Bathroom	3.65 m²
Level 01	Bathroom	3.65 m²
Level 01	Bathroom	3.65 m²
Level 01	Corridor	33.37 m²
Level 01	Corridor	13.19 m²
Total Area		287.57 m²

G	28.05.18	Glazed link amendments	DB
F	16.03.18	Planning issue	DB
E	07.02.18	Room layout amended	DB
D	29.01.18	Car park layout amended	DB
C	19.12.17	New cladding to the link between buildings	DB
B	08.12.17	New car park layout proposal	DB
A	01.12.17	First issue	DB

Revisions

Status
Planning

Client
Village Hotel

Project
Village Hotel Extension - Ashton Moss

Title
GA - Level 01

Scale	Size	Date	Drawn	Checked
As indicated	A1	12/01/17	DB	CD

3DReid
www.3DReid.com
Architecture Interiors Masterplanning

Drawing No. 170230-3DR-XX-DR-A-20-007

Rev. G