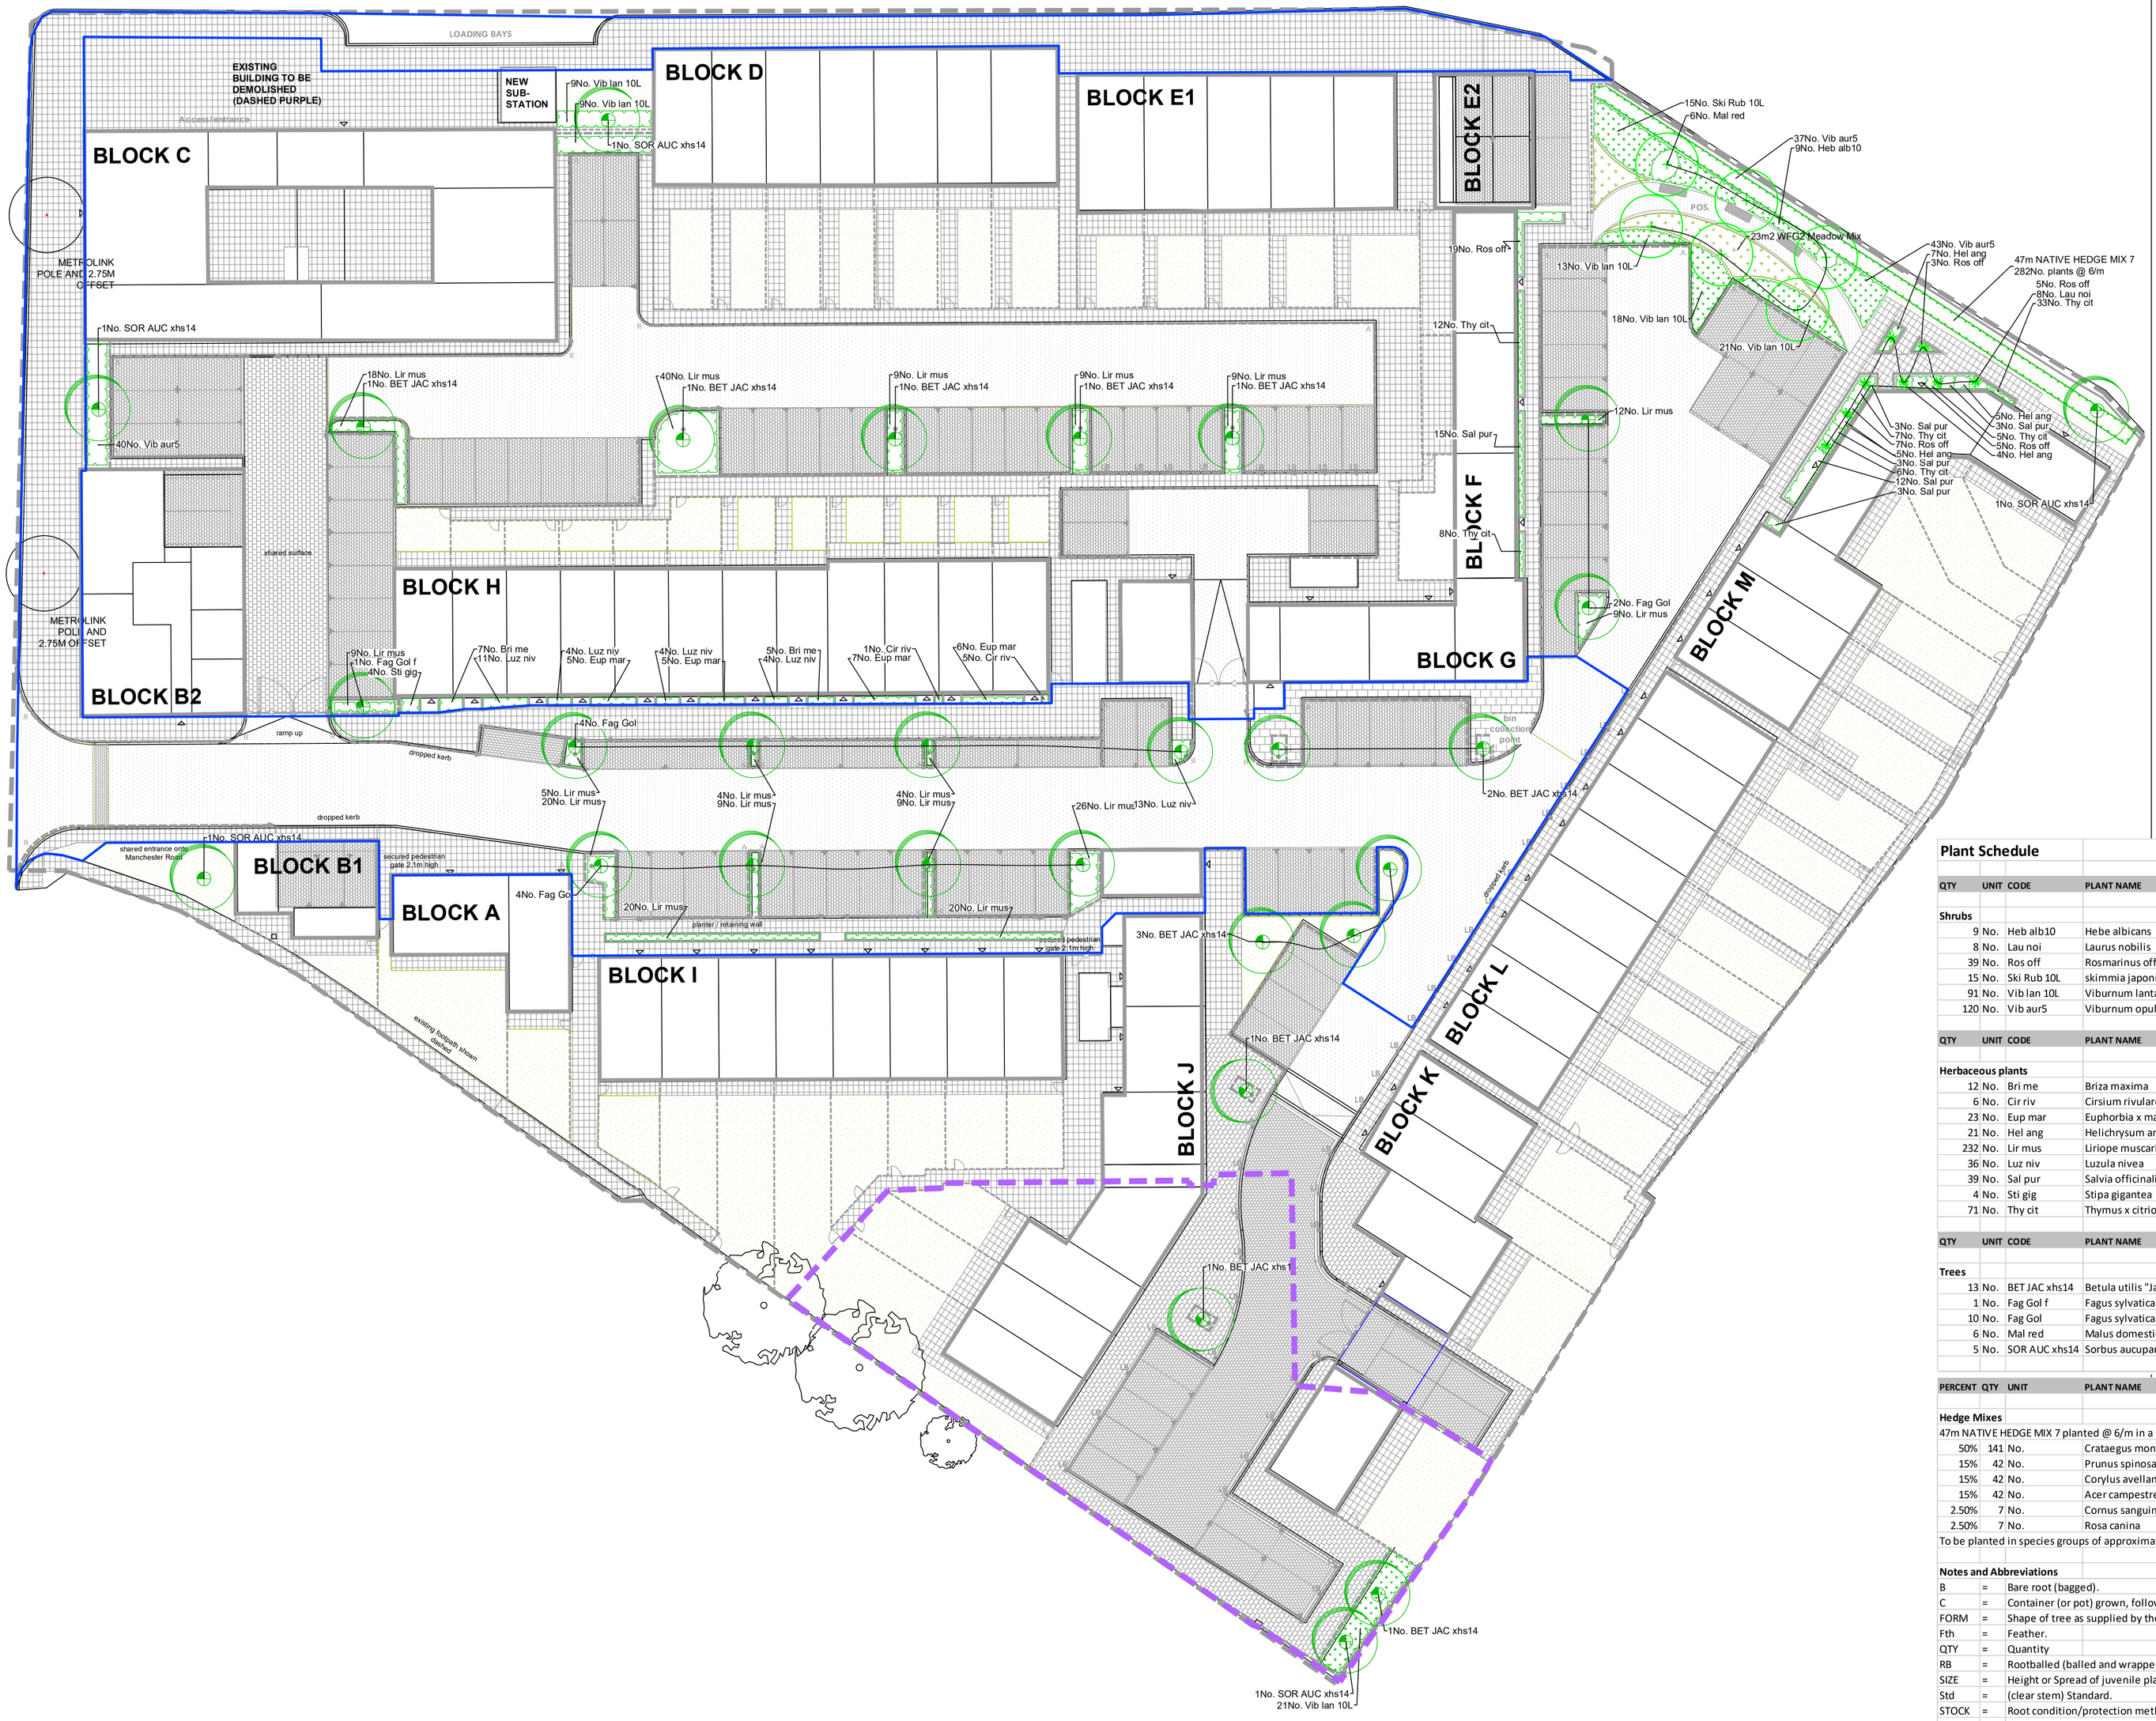

Key

Soft Landscape

- Fruit Tree planting
  Heavy Standard (See planting schedule)
- Tree planting
  Extra Heavy Standard (See planting schedule)
- Flowering meadow mix (WFG2)
- Shrub planting
  (See planting schedule)
- Shrub and herbaceous planting
  (See planting schedule)
- Specimen herbaceous planting (See planting schedule)
- Grass Seed

PHASE 4 BOUNDARY

Plant Schedule

QTY	UNIT	CODE	PLANT NAME	STOCK	SIZE	SPACING
Shrubs						
9	No.	Heb alb10	Hebe albicans	C 10L	60-80cm	1/m2
8	No.	Lau noi	Laurus nobilis	C 5L	40-60cm	3/m2
39	No.	Ros off	Rosmarinus officinalis	C 3L	40-60cm	3/m2
15	No.	Ski Rub 10L	skimmia japonica 'Rubella'	C 10L	40-60cm	1/m2
91	No.	Vib lan 10L	Viburnum lantana	C 10L	80-100cm	1/m2
120	No.	Vib aur5	Viburnum opulus 'Aureum'	C 5L	40-60cm	3/m2

QTY	UNIT	CODE	PLANT NAME	STOCK	SPACING
Herbaceous plants					
12	No.	Bri me	Briza maxima	C 2L	5/m2
6	No.	Cir riv	Cirsium rivulare	C 2L	5/m2
23	No.	Eup mar	Euphorbia x martinii	C 2L	3/m2
21	No.	Hel ang	Helichrysum angustifolium	C 2L	5/m2
232	No.	Lir mus	Liriope muscari	C 3L	3/m2
36	No.	Luz niv	Luzula nivea	C 2L	5/m2
39	No.	Sal pur	Salvia officinalis 'Purpurea'	C 3L	3/m2
4	No.	Sti gig	Stipa gigantea	C 2L	3/m2
71	No.	Thy cit	Thymus x citriodorus	C 2L	5/m2

QTY	UNIT	CODE	PLANT NAME	STOCK	FORM	GIRTH/HEIGHT
Trees						
13	No.	BET JAC xhs14	Betula utilis "Jaquemontii"	C 45L	STD	14-16cm
1	No.	Fag Gol f	Fagus sylvatica "Dawyck Gold"	RB	FTH	300-350cm
10	No.	Fag Gol	Fagus sylvatica "Dawyck Gold"	RB	FTH	14-16cm
6	No.	Mal red	Malus domestica 'Red Falstaff'	RB	STD	10-12cm
5	No.	SOR AUC xhs14	Sorbus aucuparia	RB	STD	14-16cm

PERCENT	QTY	UNIT	PLANT NAME	STOCK	SIZE
Hedge Mixes					
47m NATIVE HEDGE MIX 7 planted @ 6/m in a Double Staggered Row					
50%	141	No.	Crataegus monogyna	B Trans	60-80cm
15%	42	No.	Prunus spinosa	B Trans	60-80cm
15%	42	No.	Corylus avellana	B Trans	60-80cm
15%	42	No.	Acer campestre	B Trans	60-80cm
2.50%	7	No.	Cornus sanguinea	B Trans	60-80cm
2.50%	7	No.	Rosa canina	B Trans	60-80cm
To be planted in species groups of approximately 10.					

Notes and Abbreviations

B	=	Bare root (bagged).
C	=	Container (or pot) grown, followed by size of the container (or pot).
FORM	=	Shape of tree as supplied by the nursery.
Fth	=	Feather.
QTY	=	Quantity
RB	=	Rootballed (balled and wrapped).
SIZE	=	Height or Spread of juvenile plant.
Std	=	(clear stem) Standard.
STOCK	=	Root condition/protection method eg Bare root.
Trans	=	Transplant (or undercut seedling).

- Refer to specification for further information.
- All plants to be completely hardened off
- Substitutions to be agreed with Landscape Architect.

Do not scale this drawing (printed or electronic version).

Contractors must check all dimensions from site

This drawing is copyright and is for use on this site only. This drawing should be read in conjunction with all relevant consultants drawings and specialist subcontractors / supply chain drawings and specifications.

All works to be carried out in accordance with the latest British Standards / Codes of Practice unless specifically directed otherwise in the specification.

Responsibility for the reproduction of this drawing in paper form, or issued in electronic format, lies with the recipient to check that all information has been replicated in full and is correct when compared to the original paper or electronic image.

Graphical representations of equipment on this drawing have been co-ordinated, but are approximations only. Please refer to the specifications and / or details for actual sizes and / or specific contractor construction information.

Notes:-

REV.	DATE.	DESCRIPTION	DRAWN	CHK'D
6	08/05/17	PLANNING	AL	MT
5	02/03/17	PLANNING	AL	MT
4	17/01/16	PLANNING	AL	MT
3	15/12/16	PLANNING	AL	CS
2	05/12/16	PLANNING	AL	CS
1	20/10/16	PLANNING	AL	CS

URBAN GREEN
Jactin House, 24 Hood Street, Manchester M4 6WX
T: 0161 312 3131 W: urbangreen-space.co.uk

Client: De Trafford Estates Group

Project: Victoria Mill

Title: Soft Landscape

Status: PLANNING

Project: 11399	**Drawn:** AL	**Checked:** CS	
Scale @ A1: 1:200	**Date:** 20/10/16	**Approved:** MT	
Drawing No: 11399_L02		**Revision:** 6	