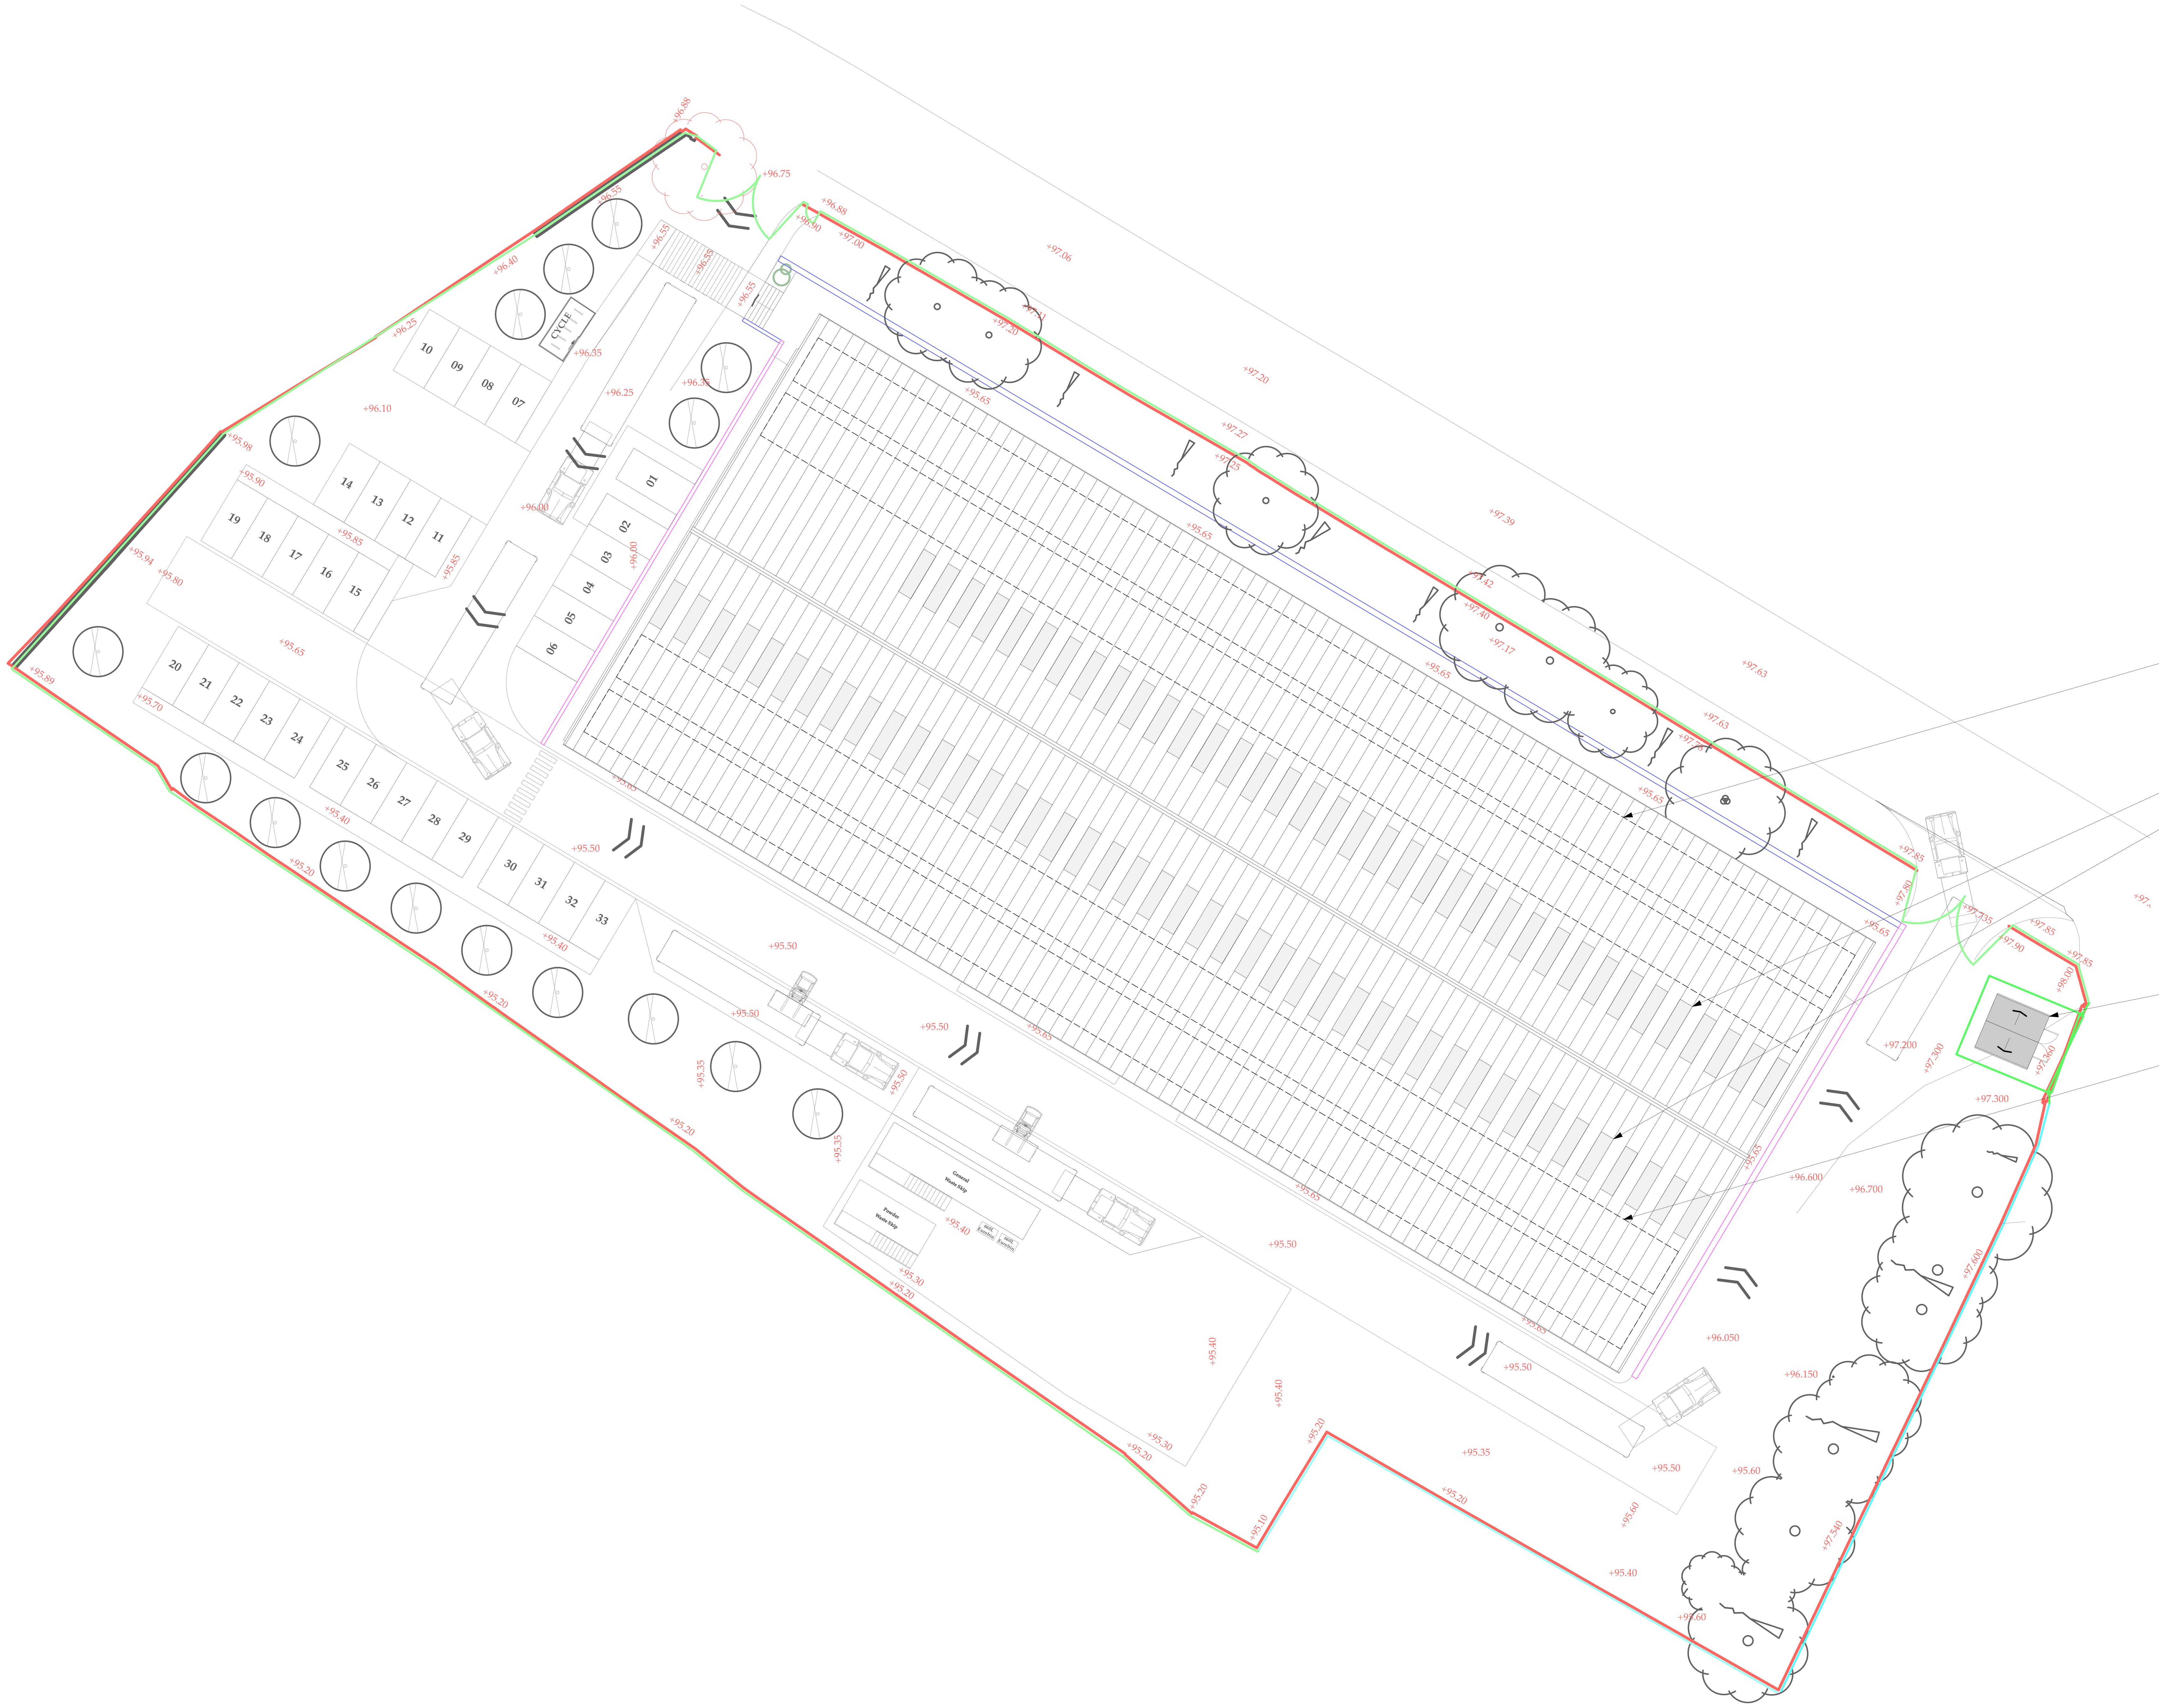

522 Globe Lane

ARCHITECTURAL EMPORIUM Ltd
EMAIL: mail@architectural-emporium.co.uk
WEB: www.architectural-emporium.co.uk
ADDRESS: 13 Hope St, Liverpool, L1 9BQ
PHONE: +44 (0)151 363 0000

0 1 5 10 20 **1:200**

North Point

Site Boundary

Solar panel locations shown dotted indicatively.

Rooflights (as shown) integrated into roofing product so as to sit flush to roof.

Shallow pitched roof with fibre glass waterproofing (Dark Grey).

Solar panel locations shown dotted indicatively.

Rev B: 03.04.23

Page size and scale amended. Substation and levels added.

FOR: PLANNING

CHECKED BY: AJ | DRAWN BY: MS

SCALE: 1:200

PAPER SIZE: A0

JOB: 522 GLOBE LANE

2.120_Rev B

FIRST ISSUE: 31.10.11

PROPOSED ROOF PLAN