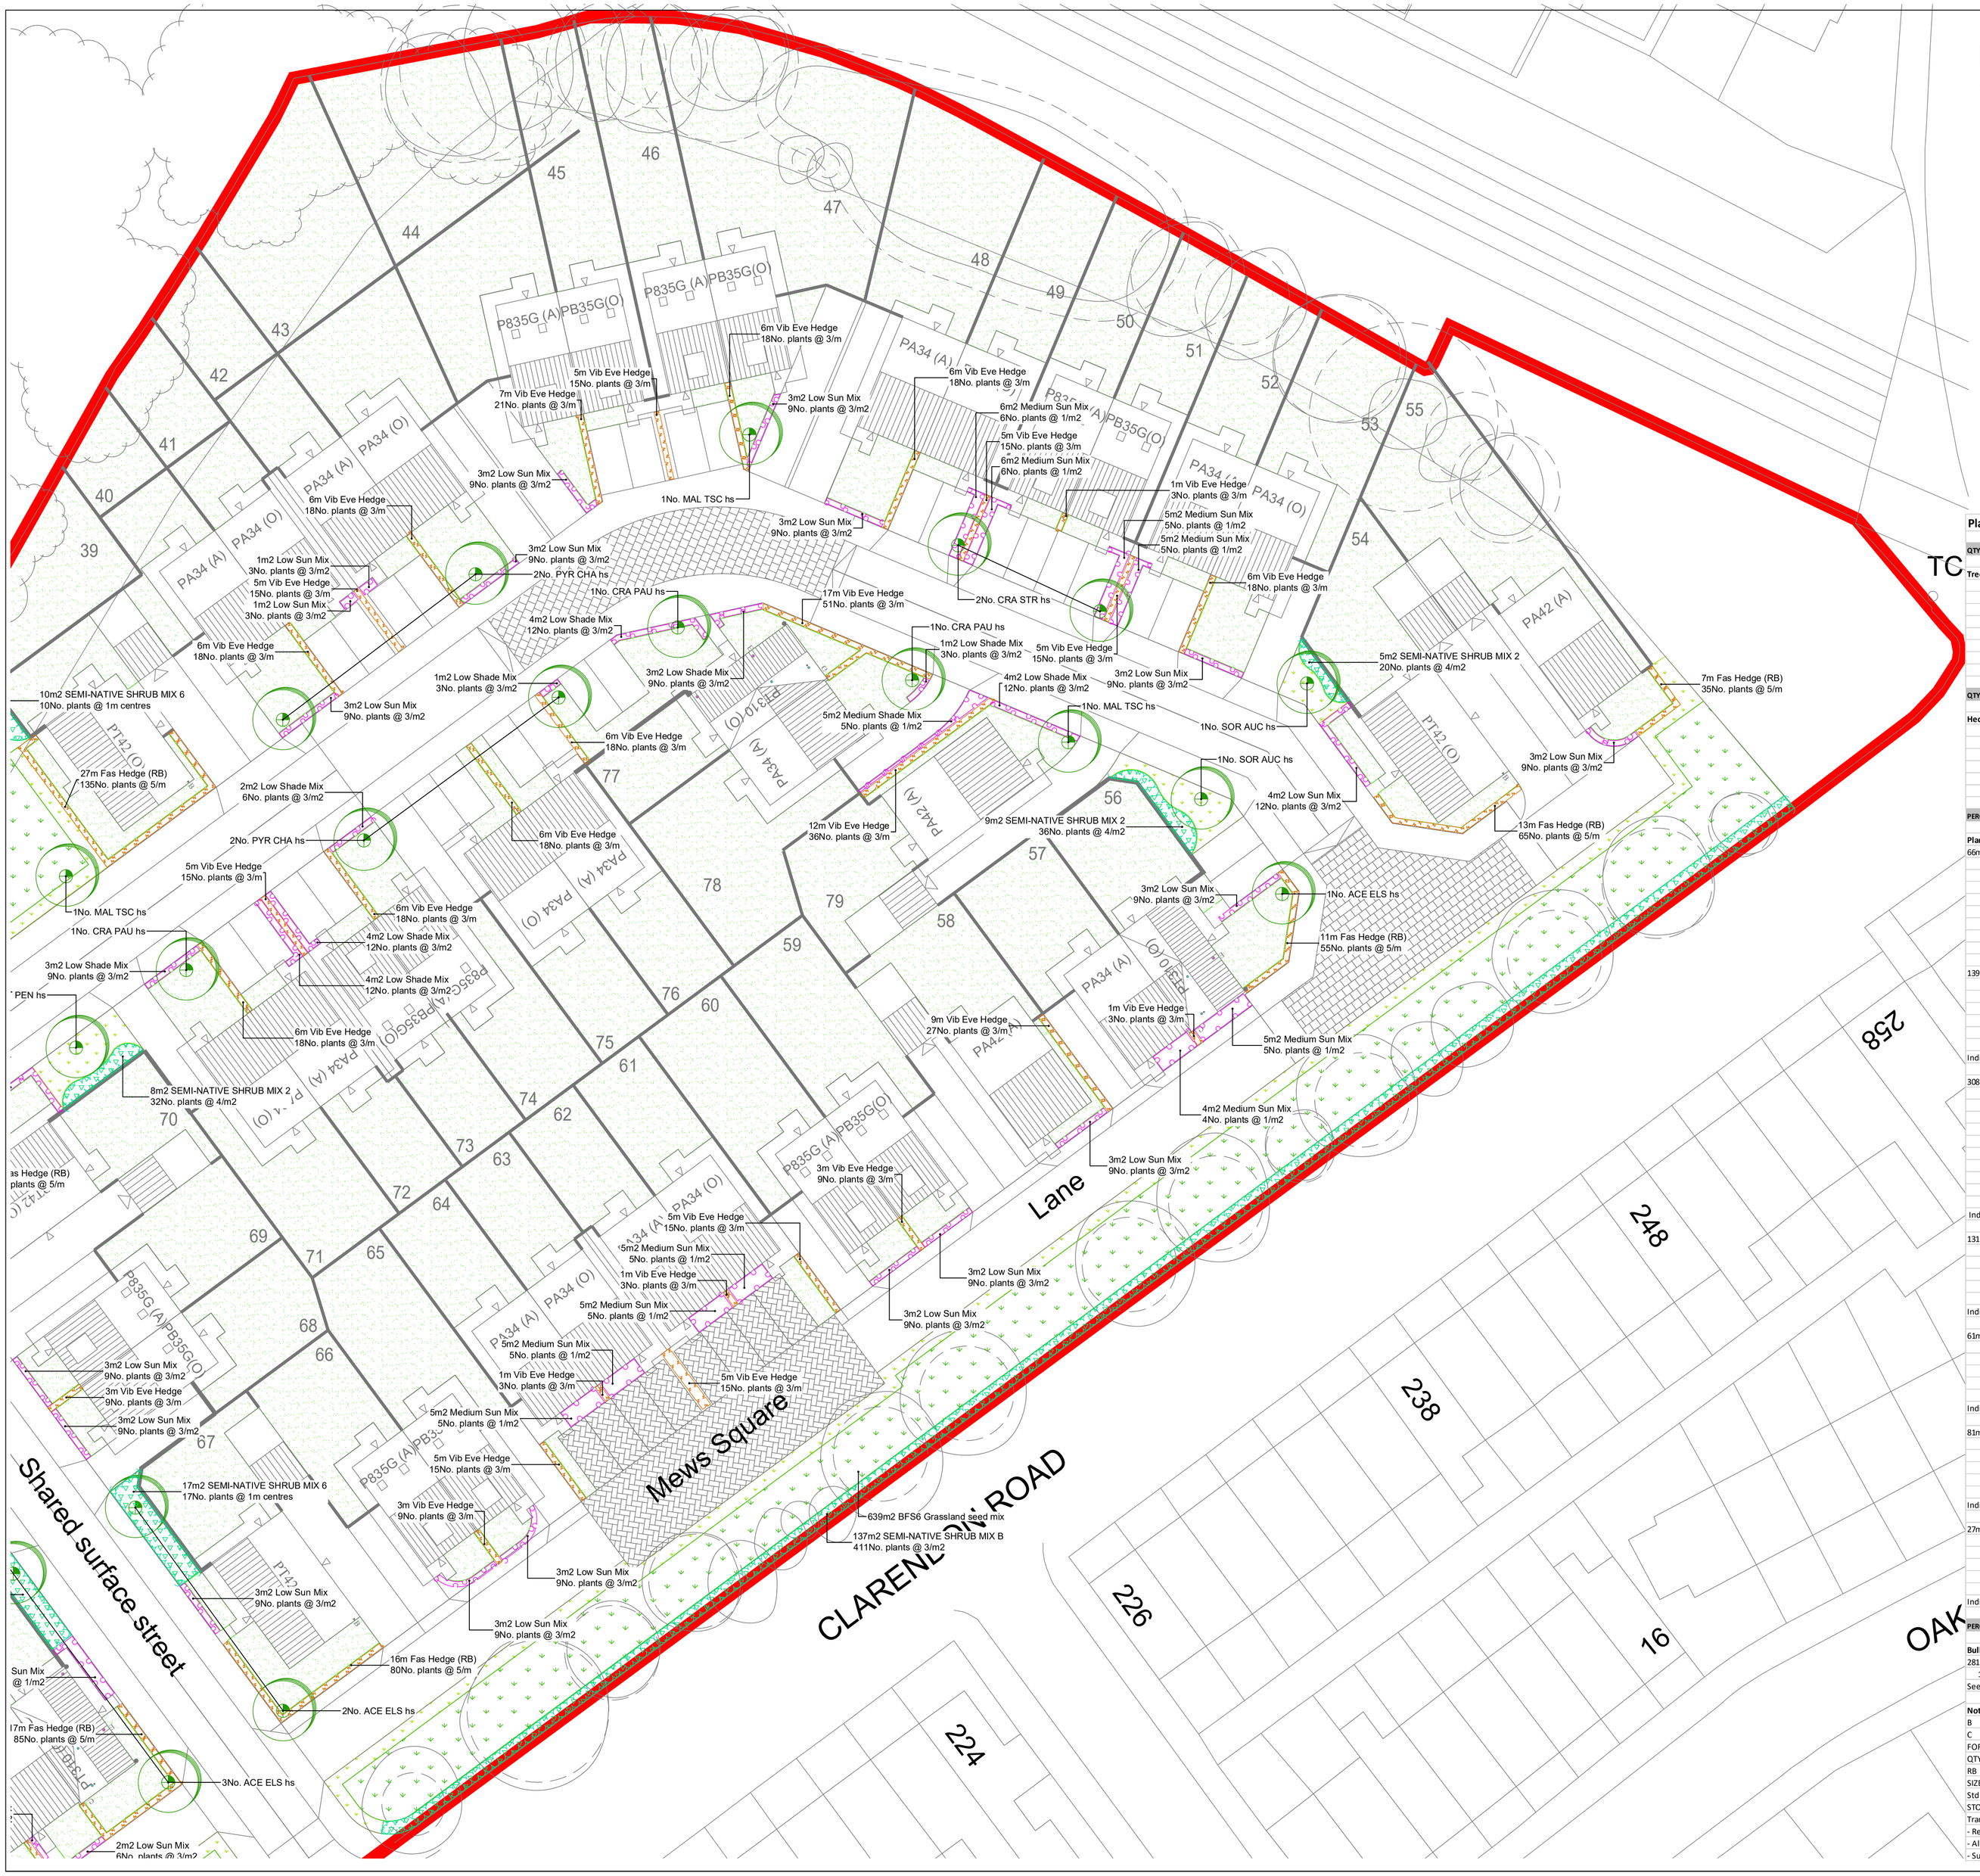

KEY

Soft Works

- Tree-Heavy Standard
- Semi-native shrub mix planting
- Low ornamental hedge planting
- Ornamental shrub mix planting
- Turf Grass
- Amenity grass seed mix
- Wildflower meadow seed mix

Plant Schedule

QTY	UNIT	CODE	PLANT NAME	STOCK	FORM	GIRTH/HEIGHT
Trees						
19	No.	ACE ELS hs	Acer campestre 'Elsrijk'	RB	STD	12-14cm
3	No.	AME HIL hs	Amelanchier x grandiflora "Robin Hill"	RB	STD	12-14cm
3	No.	BET PEN hs	Betula pendula	C 45L	STD	12-14cm
6	No.	CRA PAU hs	Crataegus laevigata "Pauls Scarlet"	RB	STD	12-14cm
4	No.	CRA STR hs	Crataegus monogyna "Stricta"	RB	STD	12-14cm
4	No.	MAL TSC hs	Malus Tschonoskii	RB	STD	12-14cm
4	No.	PYR CHA hs	Pyrus calleryana "Chanticleer"	RB	STD	12-14cm
4	No.	SOR AUC hs	Sorbus aucuparia	RB	STD	12-14cm

QTY	UNIT	CODE	PLANT NAME	STOCK	SIZE
Hedges					
238	m	Fas Hedge (RB)	Fagus sylvatica	RB	100-125cm
1190	No.		Plants spaced @ 5/m in a Double Staggered Row		
266	m	Vib Eve Hedge	Viburnum tinus "Eve Price"	C 3L	40-60cm
798	No.		Plants spaced @ 3/m in a Single Row		

PERCENT	QTY	UNIT	PLANT NAME	STOCK	SIZE
Plant Mixes					
66m2 SEMI-NATIVE SHRUB MIX 2 planted @ 4/m2					
10%	26	No.	Viburnum tinus	C 3L	40-60cm
10%	26	No.	Cornus sanguinea	B Trans	60-80cm
5%	13	No.	Viburnum opulus	B Trans	60-80cm
5%	13	No.	Sambucus nigra	B Trans	60-80cm
15%	40	No.	Vinca minor	C 2L	30-40cm
15%	40	No.	Ajuga reptans	C 1L	Full pot
20%	53	No.	Berberis candidula	C 2L	20-30cm
20%	53	No.	Pyracantha 'Teton'	C 2L	30-40cm
139m2 SEMI-NATIVE SHRUB MIX 6 planted @ 1m centres					
25%	35	No.	Crataegus monogyna	B Trans	40-60cm
25%	35	No.	Viburnum opulus	C 3L	40-60cm
10%	14	No.	Cornus sanguinea	B Trans	60-80cm
10%	14	No.	Skimmia japonica rubella	C 2L	30-40cm
20%	28	No.	Corylus avellana	C 3L	40-60cm
10%	14	No.	Ribes sanguineum	C 5L	40-60cm
Individual varieties to be planted in groups of approximately 3-5.					
308m2 SEMI-NATIVE SHRUB MIX B planted @ 3/m2					
10%	92	No.	Berberis thunbergii 'Atropurpurea Nana'	C 3L	20-30cm
10%	92	No.	Buxus sempervirens	C 3L	30-40cm
10%	92	No.	Choisya ternata	C 3L	30-40cm
10%	92	No.	Cornus sanguinea	C 3L	30-40cm
10%	92	No.	Escallonia 'Apple Blossom'	C 3L	30-40cm
10%	92	No.	Ilex aquifolium	C 3L	30-40cm
10%	92	No.	Ribes sanguineum 'Pulborough Scarlet'	C 3L	30-40cm
10%	92	No.	Salix lanata	C 3L	20-30cm
10%	92	No.	Skimmia japonica 'Rubella'	C 3L	30-40cm
10%	92	No.	Viburnum opulus 'Compactum'	C 3L	30-40cm
Individual varieties to be planted in groups of approximately 3-7.					
131m2 Low Sun Mix planted @ 3/m2					
20%	79	No.	Berberis thunbergii 'Antropurpurea Nana'	C 3L	20-30cm
20%	79	No.	Brachyglottis 'Sunshine'	C 3L	30-40cm
20%	79	No.	Potentilla fruticosa 'Katherine Dykes'	C 3L	20-30cm
20%	79	No.	Rosmarinus officinalis 'Miss Jessopp's Upright'	C 3L	30-40cm
20%	79	No.	Viburnum davidii	C 3L	20-30cm
Individual varieties to be planted in groups of 1, 3 or 5.					
61m2 Low Shade Mix planted @ 3/m2					
20%	37	No.	Cotoneaster horizontalis	C 3L	30-40cm
20%	37	No.	Ceanothus thyrsiflorus repens	C 3L	30-40cm
20%	37	No.	Euonymus fortunei 'Emerald'n'Gold'	C 3L	20-30cm
20%	37	No.	Prunus laurocerasus 'Otto Luyken'	C 3L	30-40cm
20%	37	No.	Spiraea x bumalda 'Anthony Waretер'	C 3L	30-40cm
Individual varieties to be planted in groups of 1, 3 or 5.					
81m2 Medium Sun Mix planted @ 1/m2					
20%	16	No.	Berberis thunbergii 'Red Chief'	C 10L	60-80cm
20%	16	No.	Ceanothus 'Autumnal Blue'	C 10L	60-80cm
20%	16	No.	Cytisus x praecox 'Albus'	C 10L	40-60cm
20%	16	No.	Hebe 'Midsummer Beauty'	C 10L	40-60cm
20%	16	No.	Photinia x fraseri 'Red Robin'	C 10L	60-80cm
Individual varieties to be planted in groups of 1, 3 or 5.					
27m2 Medium Shade Mix planted @ 1/m2					
20%	5	No.	Choisya ternata 'Sundance'	C 10L	40-60cm
20%	5	No.	Cornus alba 'Sibirica'	C 10L	60-80cm
20%	5	No.	Euonymus japonicus 'Ovatus Aureus'	C 10L	40-60cm
20%	5	No.	Hipericum 'Hidcote'	C 10L	60-80cm
20%	5	No.	Mahonia x media 'Charity'	C 10L	60-80cm
Individual varieties to be planted in groups of 1, 3 or 5.					

PERCENT	QTY	UNIT	PLANT NAME	GRADE
Bulb/Wildflower Mixes				
2819m2 BFS6 Grassland seed mix planted @ 5g/m2				
100%	14.1	kg	BFS6 Hedgerow and shade wildflower mix	Seed
Seeded over prepared ground from British Flora				

Notes and Abbreviations

B	=	Bare root (bagged).
C	=	Container (or pot) grown, followed by size of the container (or pot).
FORM	=	Shape of tree as supplied by the nursery.
QTY	=	Quantity
RB	=	Rootballed (balled and wrapped).
SIZE	=	Height or Spread of juvenile plant.
Std	=	(clear stem) Standard.
STOCK	=	Root condition/protection method eg Bare root.
Trans	=	Transplant (or undercut seedling).

- Refer to specification for further information.
- All plants to be completely hardened off
- Substitutions to be agreed with Landscape Architect.

Do not scale this drawing (printed or electronic version).

Contractors must check all dimensions from site

This drawing is copyright and is for use on this site only. This drawing should be read in conjunction with all relevant consultants drawings and specialist subcontractors / supply chain drawings and specifications.

All works to be carried out in accordance with the latest British Standards / Codes of Practice unless specifically directed otherwise in the specification.

Responsibility for the reproduction of this drawing in paper form, or issued in electronic format, lies with the recipient to check that all information has been replicated in full and is correct when compared to the original paper or electronic image.

Graphical representations of equipment on this drawing have been co-ordinated, but are approximations only. Please refer to the specifications and / or details for actual sizes and / or specific contractor construction information.

Notes:-

REV.	DATE.	DESCRIPTION	DRAWN	CHK'D
P01	24/11/17	PLANNING	AT	MT

URBAN GREEN

Jactin House, 24 Hood Street, Manchester M4 6WX
T: 0161 312 3131 W: urbangreen-space.co.uk

Client: Taylor Wimpey

Project: Clarendon Road, Hyde

Title: Soft Landscape Plan 3

Status: PLANNING

Project:	11679	**Drawn:**	AT	**Checked:**	MT
Scale @ A1:	1:100	**Date:**	24/11/17	**Approved:**	MK

Drawing No: UG_11679_LAN_SL3_DRW_04

Revision: P01