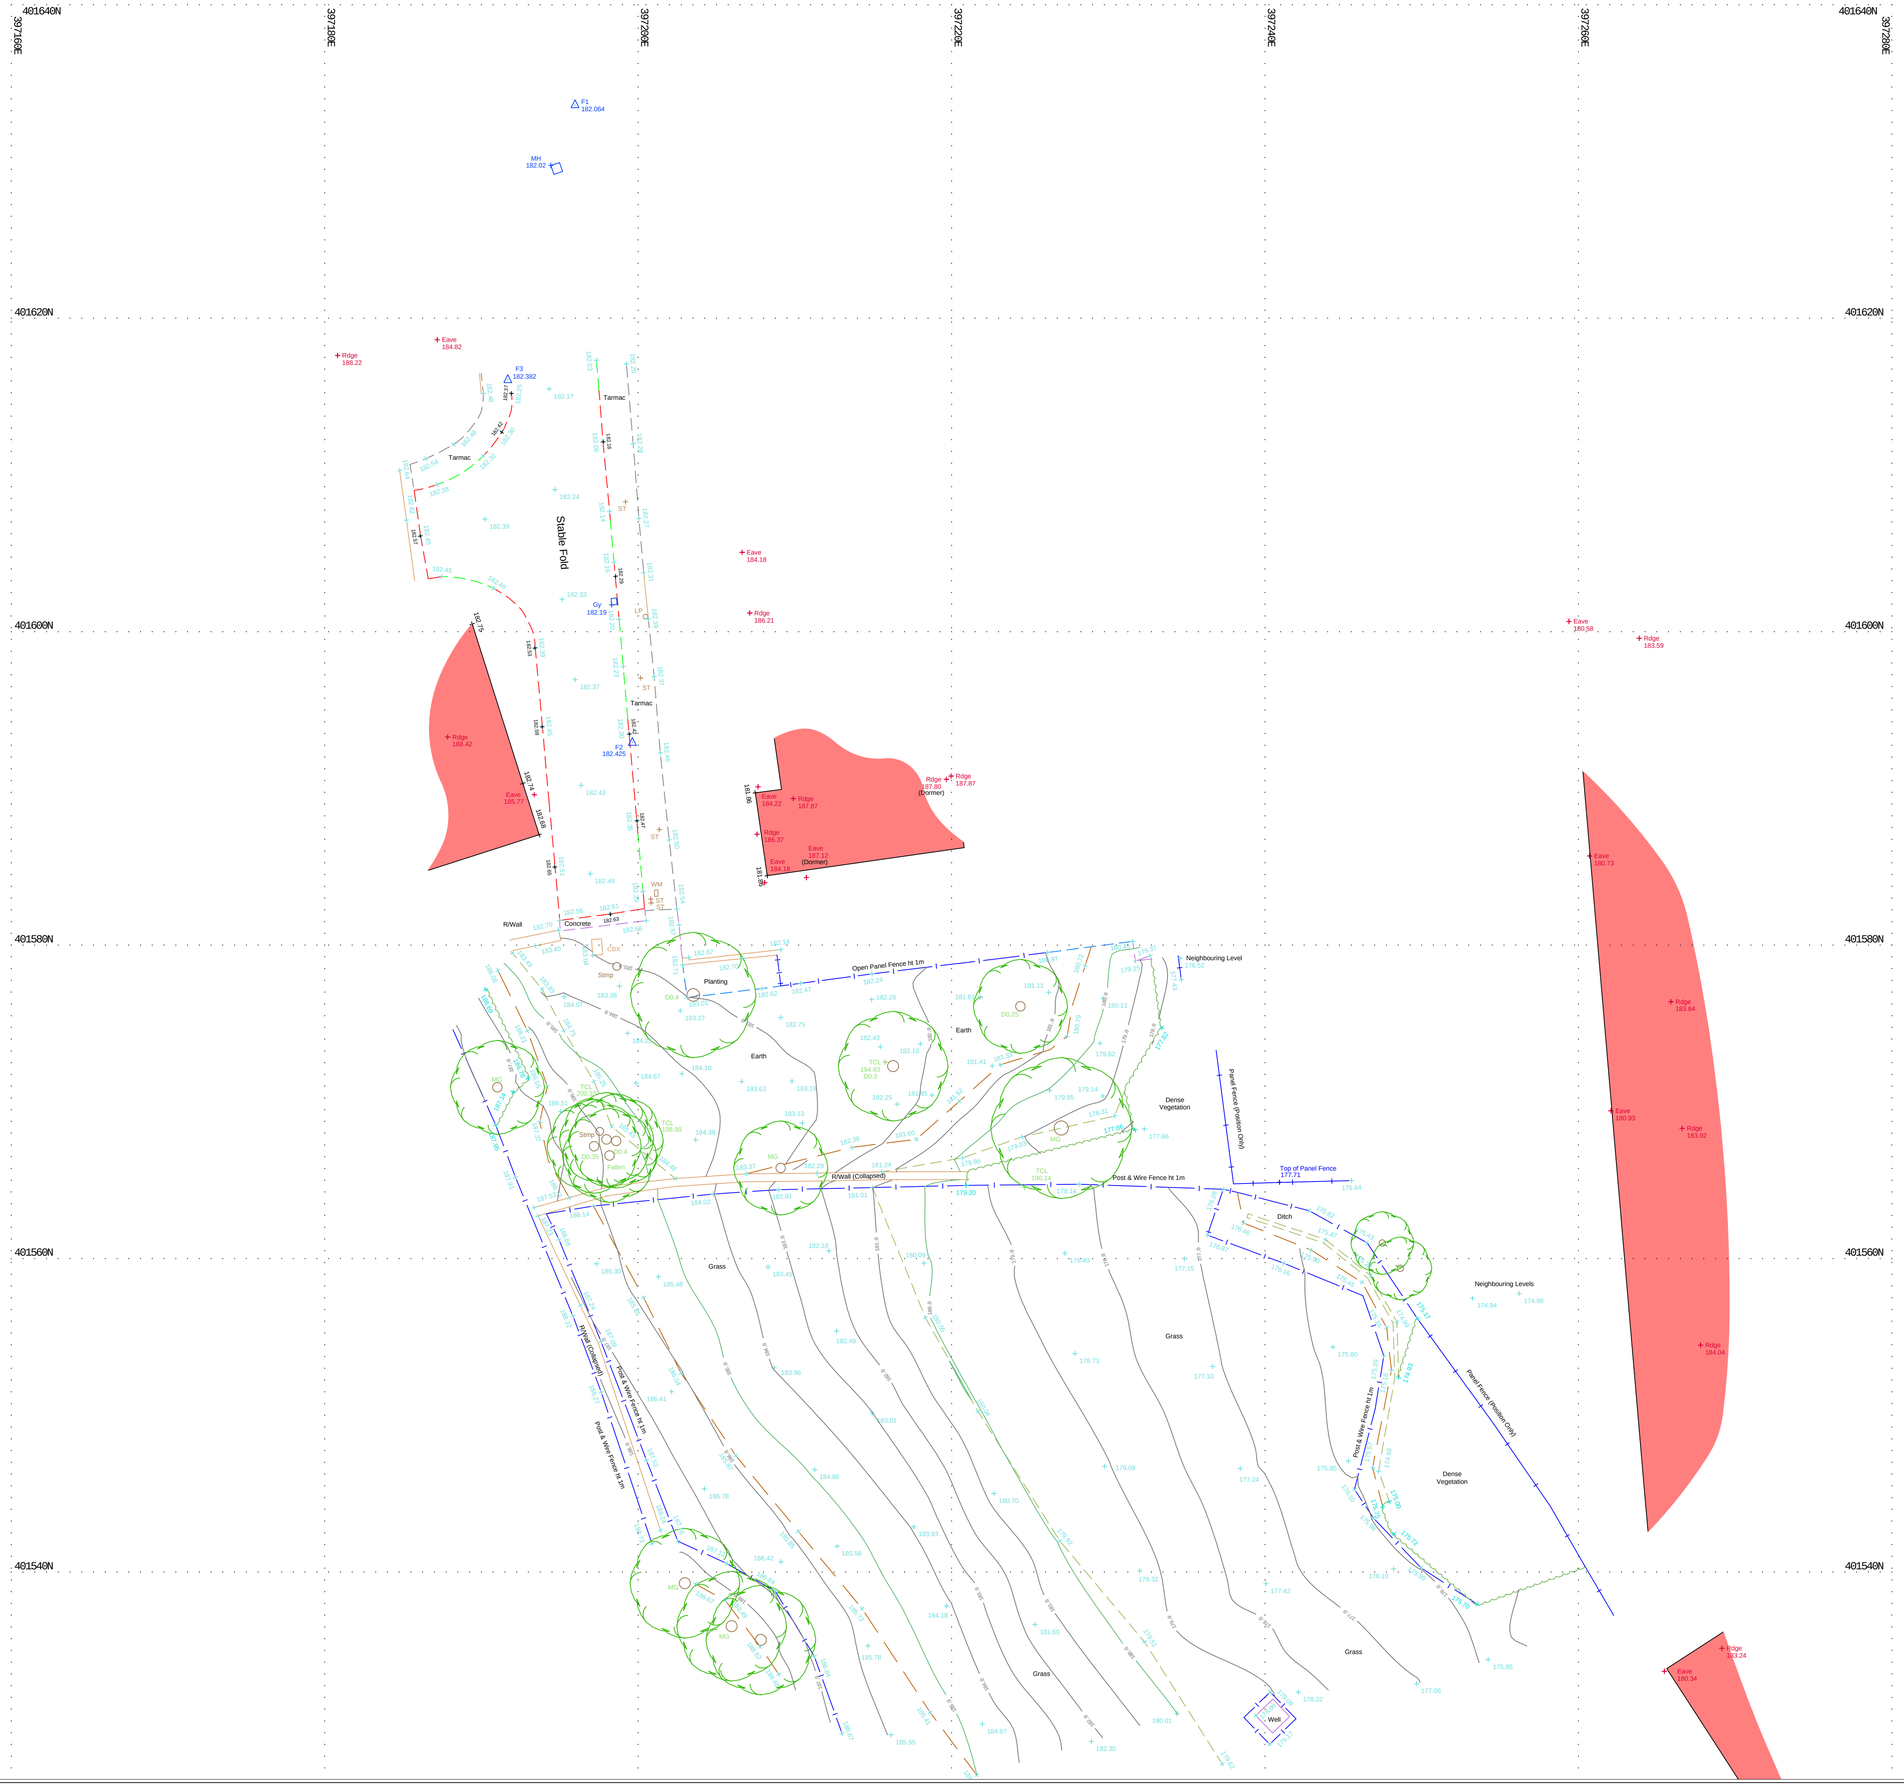

N

Site Notes:

Survey Legend:

Buildings	Concrete edge	Fl	Flood light	IFL	Internal floor level
Canopy	Tarmac edge	Lp	Lamp post	THL	Threshold level
Wall	Grass	Tp	Telegraph post	Sp	Sign post
Line marking	Verge	Ep	Electricity post	TH	Trashole
Centre line	Track	Tl	Traffic light	BH	Borehole
Kerb line	Water	Bus	Bus stop	ELC	Electric
Drop kerb	Top of Bank	Sv	Stop valve	BT	British Telecom
Overhead Cable	Bottom of Bank	St	Stop tap	CTrox	Control box
Open Fence	Panel Fence	Er	Earth rod	TT	Tactile
Panel Fence	Secure Fence	Wm	Water meter	BP	Brick paved
Gate	Gate	Gas	Gas valve	CPS	Concrete paving slabs
MH	Manhole	Av	Air valve	CVR	Cover
IC	Inspection Chamber	ICU	Undertified inspection	IC	Inspection chamber
CVR	Cover	Wo	Wash out	Rlwall	Retaining wall
CL	Cover level	Re	Rodding eye	UTL	Unable to lift
IL	Invert level	BB	Belisha beacon		Station and Name
Pinv	Pipe invert	CTV	Cable tv	100,000	Station Level
Gy	Gully	Mkr	Marker post		
Bg	Back gully	GmM	Gas marker post		Tree / Bush / Sapling
Dp	Down pipe	So	Soffit		Area of Vegetation
Pipe	Pipe above ground	Bull	Bollard	TCL	Tree canopy level
WL	Water level	IB	Illuminated bollard	D	Tree Trunk Diameter
Ridge	Ridge Level	Bin	Rubbish bin	MG	Multi girth
Eaves	Eaves Level	Vp	Vent pipe	MB	Multi Bole
Flat	Flat Roof Level	Grl	Ground light	Stmp	Tree Stump
		Lbox	Letter box		
		Ldr	Ladder		
		Sty	Stile		

Station	Easting (m)	Northing (m)	Level (m)
F1	397195.973	401633.608	182.064
F2	397199.631	401592.924	182.425
F3	397191.684	401616.073	182.382

Rev:	Date:	Description:	Surveyed:	Quality Ref:
1)	21.03.22	Additional Survey	CS	1209a

FOSSE SURVEYING

Fosse Surveying Limited
Marble Hall, 80 Nightingale Road, Derby, DE24 8BF
Tel: (Derby) 01332 742659 - (Leicester) 0116 2325169
Mobile: 07940 147244
Email: mail@fossesurveying.co.uk -Website: www.fossesurveying.co.uk

Client PH Architecture

Project Stable Fold
Mossley
OL5 0DJ

Title Topographical Survey

Surveyed: CS Date: 18/12/2019

Quality Ref: 1209 Scale: 1:200@A1

Level Datum: OS GNSS Grid: OS GNSS

Job No. 1209 Rev. 1

Comments:
The survey has been orientated to the Ordnance Survey (OS) National Grid (OSGB36) via a GPS and the OS active network.
No Scale factor has been applied to the survey therefore the coordinates shown are arbitrary and not true OS which has a scale factor applied.
Trees are positioned accurately unless stated, Boles & Canopys are indicative unless otherwise stated where possible.
Some services may have been omitted due to dense vegetation, parked vehicles or site access issues.
All critical dimensions to be verified on site before design - construction takes place. All dimensions shown are in meters.
No liability will be taken for this drawing if passed onto a third party without written permission of Fosse Surveying.