
ARMENTIERES SQUARE

P3554 / REV NO - / 09.03.2015

PROPOSED FLOOR PLANS

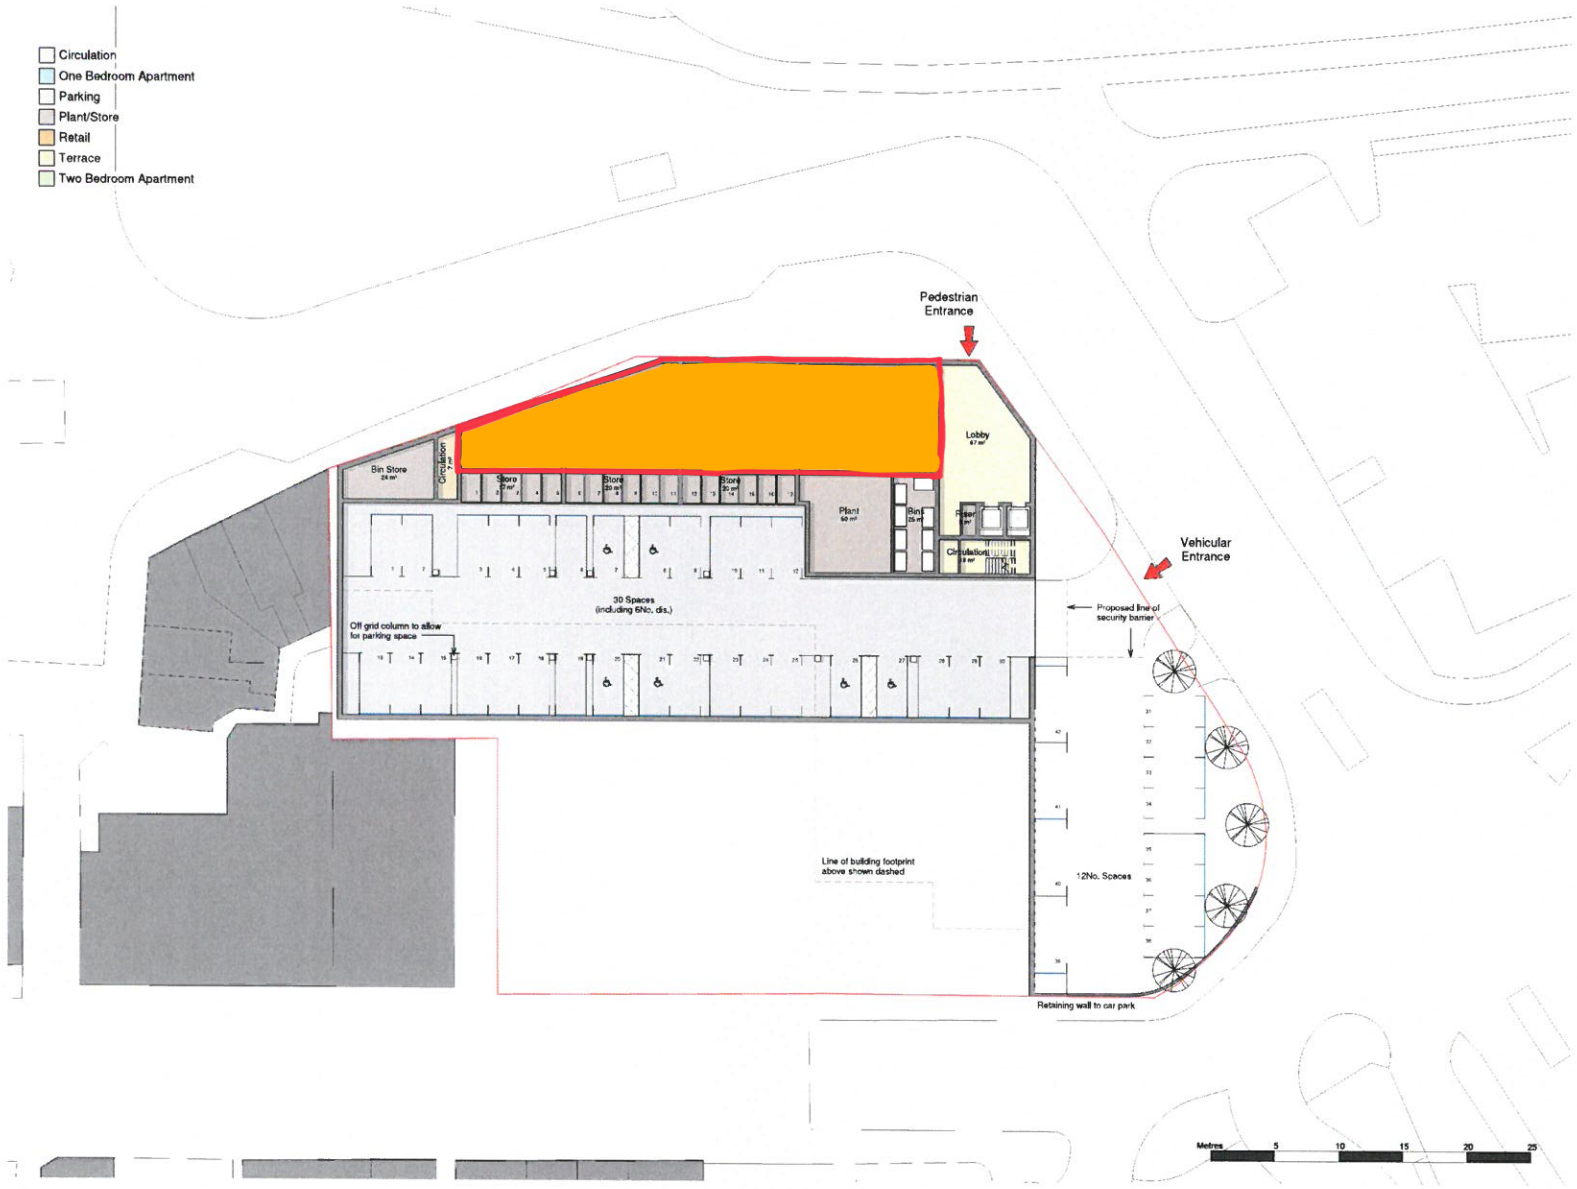

North

GIA 1356.07 m²

Level 1
1 : 1000

Area Schedule (GIA)	
Level	Area
Level 1	1356 m²
Level 2	1191 m²
Level 3	1191 m²
Level 4	1191 m²
Level 5	1059 m²
Level 6	837 m²
Level 7	670 m²
	7494 m²

Residential Accommodation Schedule	
Apartment Type	Count
One Bedroom Apartment	8
Two Bedroom Apartment	62
Grand total: 70	


Commercial Accommodation Schedule	
Level	Area
Level 1	34 m²
Level 1	63 m²
Level 1	72 m²
Level 1	88 m²
Grand total: 4	257 m²

Area Use Schedule	
Department	Area
Circulation	1095 m²
One Bedroom Apartment	449 m²
Parking	790 m²
Plant/Store	441 m²
Retail	257 m²
Terrace	187 m²
Two Bedroom Apartment	3863 m²
These areas do not inculde separating/ party walls	7082 m²

Car Parking Provision (including parking at Level 2):

62 spaces
Including 8 disabled spaces

LEVEL 1

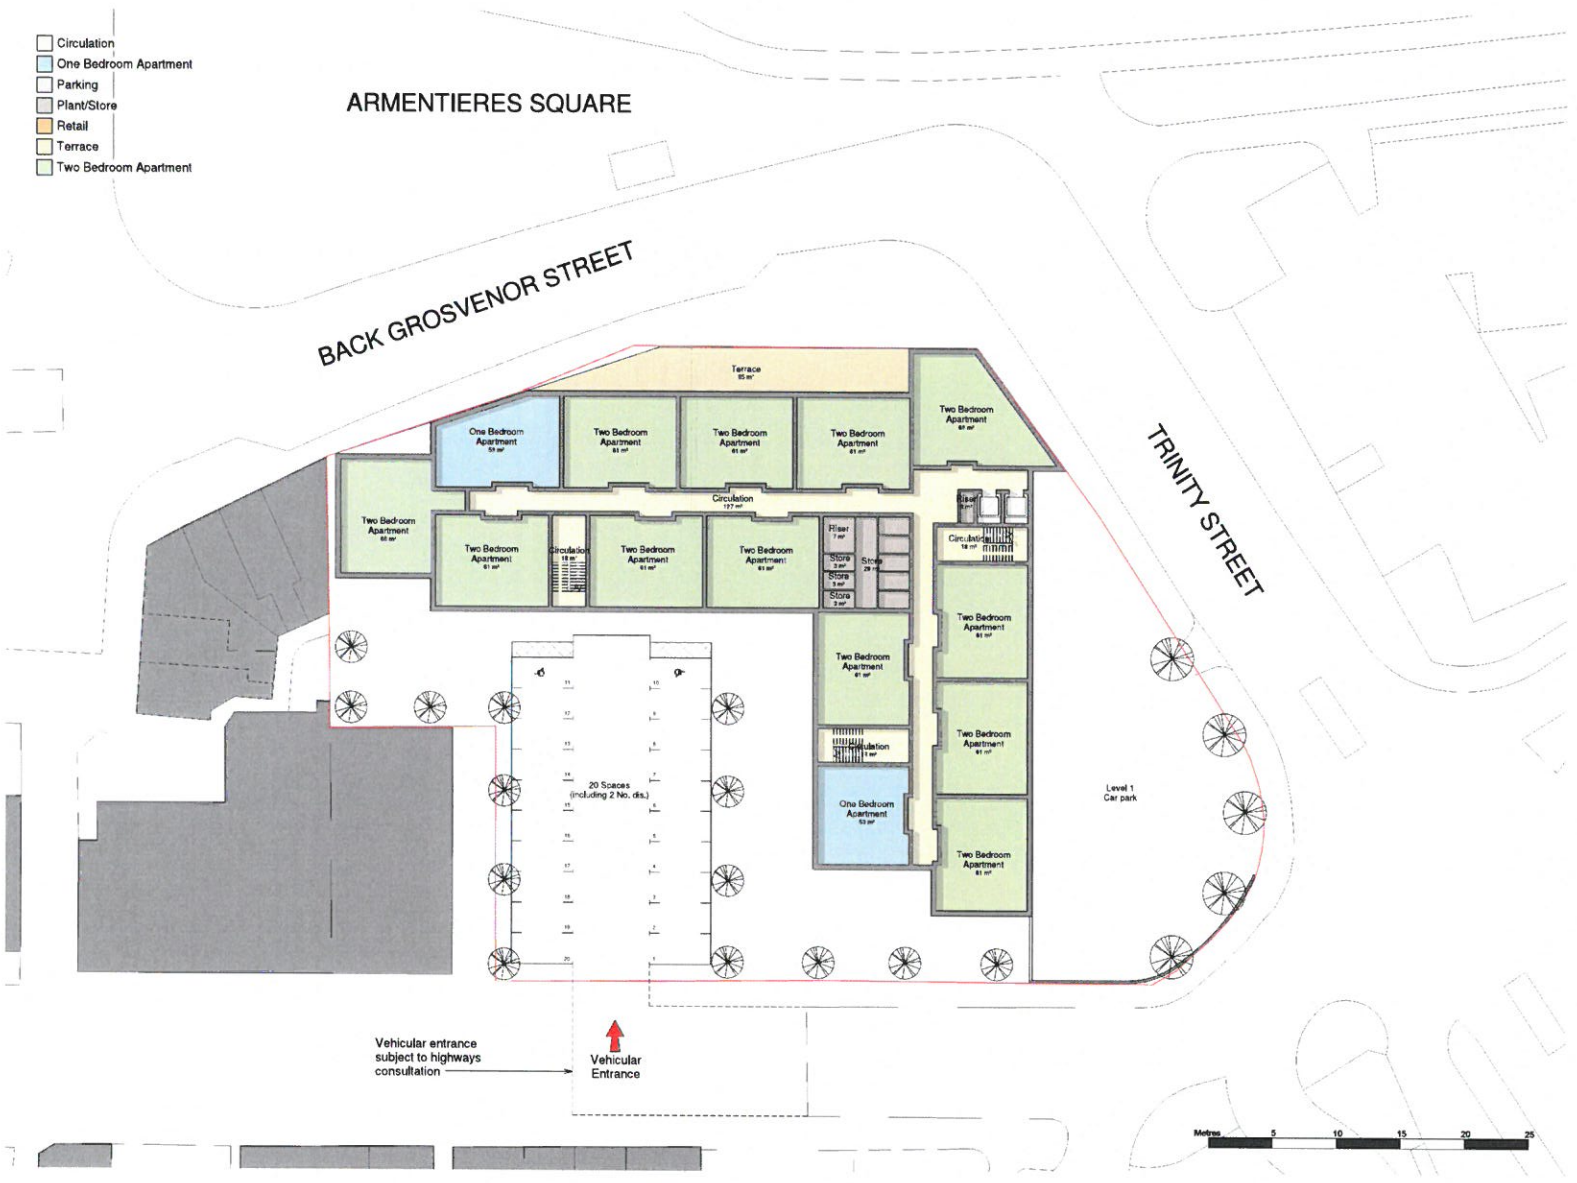

North

GIA 1190.83 m²

Level 2
1 : 1000

Area Schedule (GIA)	
Level	Area
Level 1	1356 m²
Level 2	1191 m²
Level 3	1191 m²
Level 4	1191 m²
Level 5	1059 m²
Level 6	837 m²
Level 7	670 m²
	7494 m²

Residential Accommodation Schedule	
Apartment Type	Count
One Bedroom Apartment	8
Two Bedroom Apartment	62
Grand total: 70	

Commercial Accommodation Schedule	
Level	Area
Level 1	34 m²
Level 1	63 m²
Level 1	72 m²
Level 1	88 m²
Grand total: 4	257 m²

Area Use Schedule	
Department	Area
Circulation	1095 m²
One Bedroom Apartment	449 m²
Parking	790 m²
Plant/Store	441 m²
Retail	257 m²
Terrace	187 m²
Two Bedroom Apartment	3863 m²
These areas do not inculde separating/ party walls	7082 m²

Car Parking Provision (including parking at Level 1):

62 spaces
Including 8 disabled spaces

LEVEL 2

new charter HOUSING TRUST GROUP

pozzoni